EXISTING DRIVEWAY ELEVATION

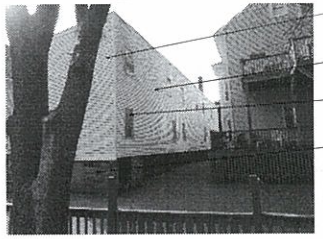

EXISTING SIDE ELEVATION

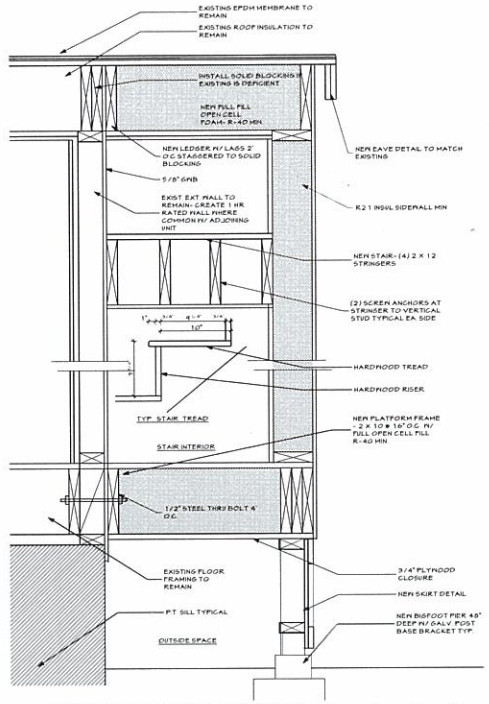

EGRESS STAIR SECTION

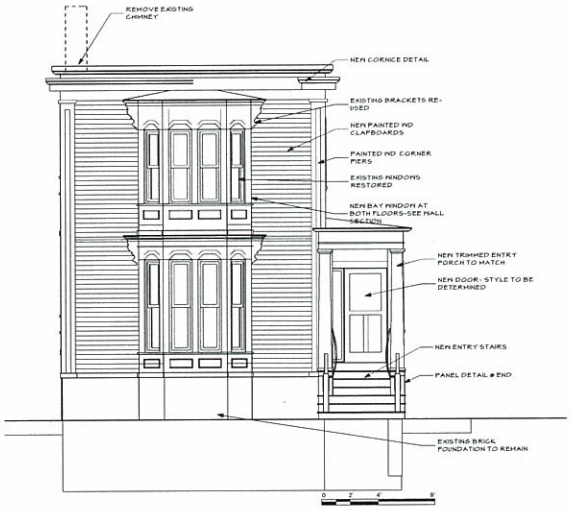

1 A2.1 Street Elevation
SCALE: 1/4" = 1'-0"

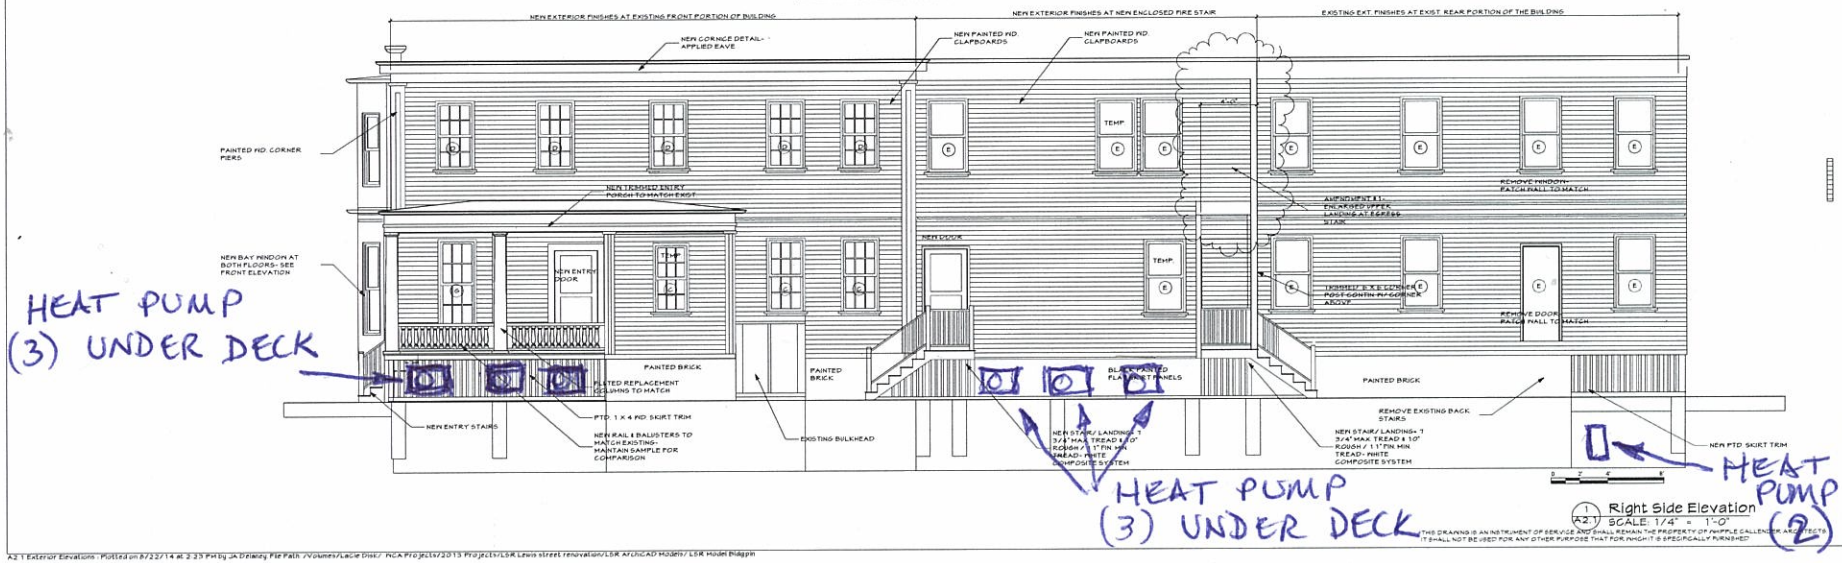

1 A2.1 Right Side Elevation
SCALE: 1/4" = 1'-0"

THIS DRAWING IS AN INSTRUMENT OF SERVICE AND SHALL REMAIN THE PROPERTY OF WHIPPLE CALLENDER ARCHITECTS. IT SHALL NOT BE USED FOR ANY OTHER PURPOSE THAN FOR WHICH IT IS SPECIFICALLY FURNISHED

13 LEWIS STREET
PORTLAND, MAINE

WHIPPLE – CALLENDER ARCHITECTS
136 PLEASANT AVE
PORTLAND, ME 04103
P 207.775.2696
F 207.775.3631
www.whipplecallender.com

MARK	DESCRIPTION	DATE

DATE 5.13.14
CHECKED BY JAD
DRAWN BY JAD
JOB #-XXX
SHEET TITLE EXT. ELEVATIONS

A2.1