


1 MW1 – ELEVATION
SB501, SB502, SF101, SF102, SF201 / SF201 SCALE: 1/4"=1'-0"

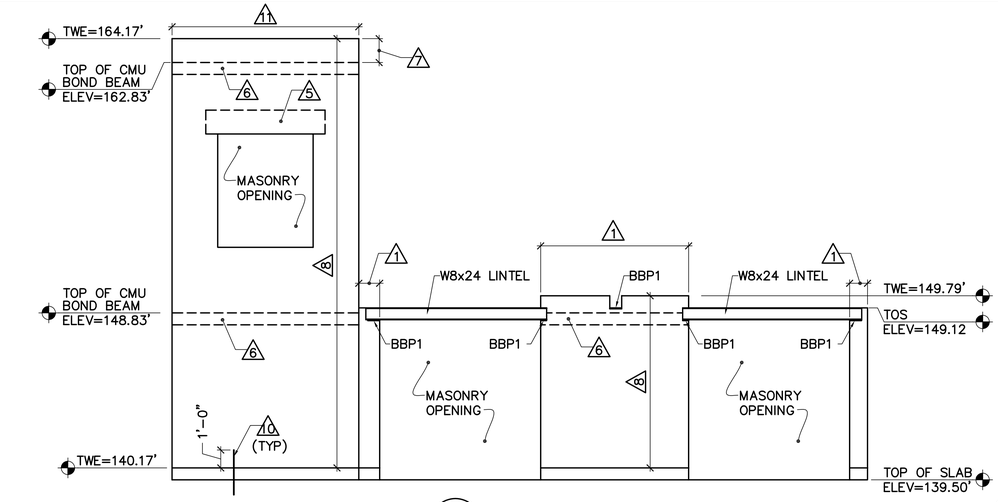


2 MW2 – ELEVATION
SB501, SB502, SF101, SF102, SF501, SF502 / SF201 SCALE: 1/4"=1'-0"




3 MW3 – ELEVATION
SB501, SF101, SF102 / SF201 SCALE: 1/4"=1'-0"

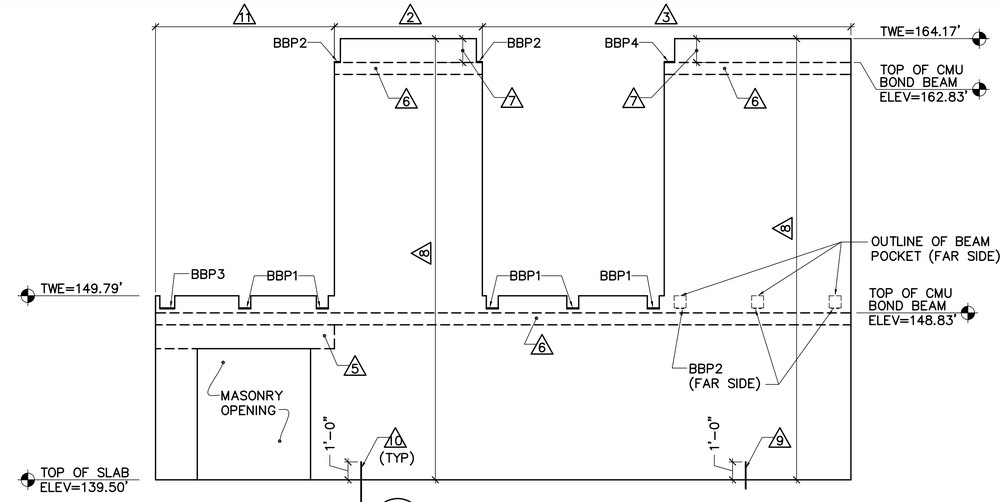


4 MW4 – ELEVATION
SB502, SF101, SF102, SF501, SF502, SF503, SF504 / SF201 SCALE: 1/4"=1'-0"

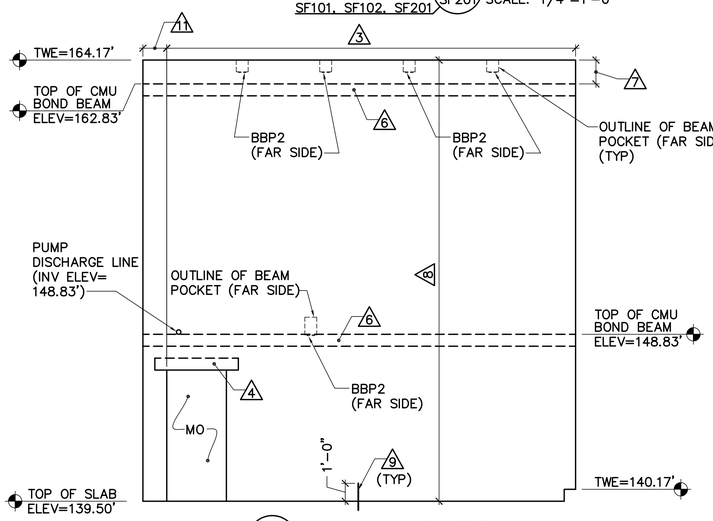


5 MW5 – ELEVATION
SF101, SF102 / SF201 SCALE: 1/4"=1'-0"

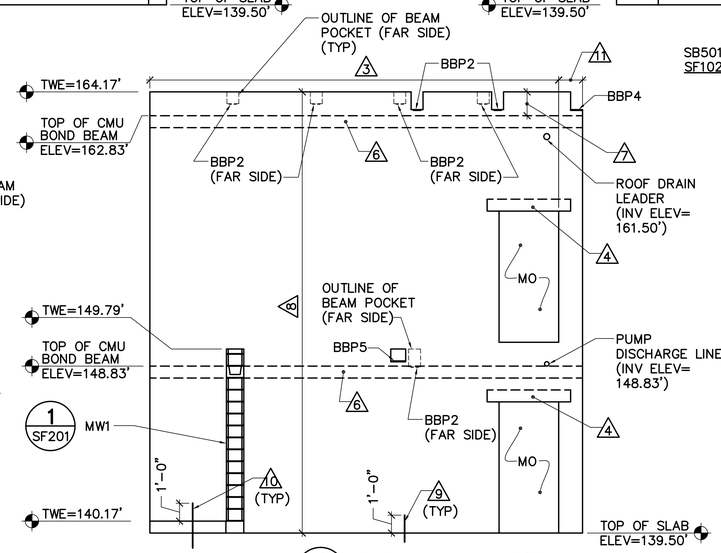


6 MW6 – ELEVATION
SF101, SF102 / SF201 SCALE: 1/4"=1'-0"

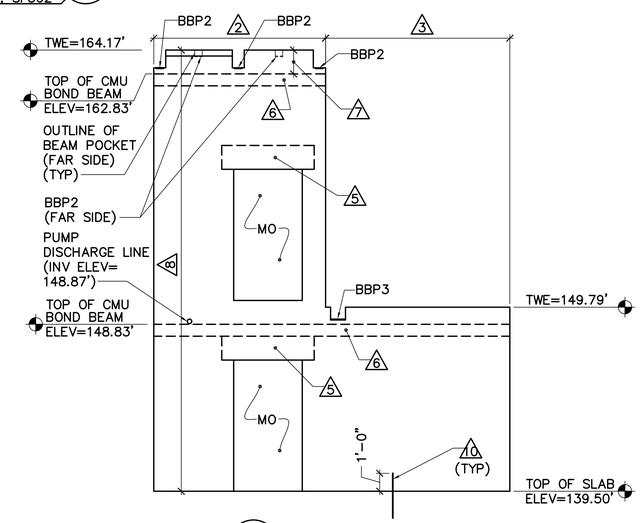


7 MW7 – ELEVATION
SF101, SF102, SF501, SF502 / SF201 SCALE: 1/4"=1'-0"

## KEYNOTES: (THIS SHEET ONLY)

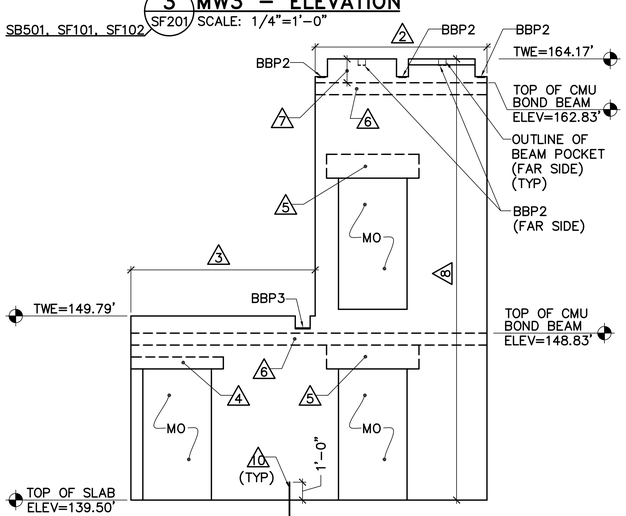1. 1'-0" REINFORCED CMU WALL WITH #5'S VERTICAL AT 8" ON CENTER (GROUT CELLS SOLID).
2. 8" REINFORCED CMU WALL WITH #5'S VERTICAL AT 1'-4" ON CENTER (GROUT CELLS SOLID).
3. 8" REINFORCED CMU WALL WITH #5'S VERTICAL AT 2'-0" ON CENTER (GROUT CELLS SOLID).
4. 8" DEEP REINFORCED CMU LINTEL WITH (1) #5 (GROUT 1-COURSE LINTEL SOLID).
5. 1'-4" DEEP REINFORCED CMU LINTEL WITH (1) #5 (GROUT 2-COURSE LINTEL SOLID).
6. 8" DEEP REINFORCED CMU BOND BEAM WITH (1) #5 (GROUT CELLS SOLID).
7. GROUT ALL CMU CELLS (REINFORCED OR NOT) SOLID ABOVE THE CONTINUOUS BOND BEAM.
8. CONTINUOUS HORIZONTAL JOINT REINFORCEMENT AT 1'-4" ON CENTER VERTICALLY.
9. #5 DOWELS, 1'-6" LONG, DRILLED AND EPOXY GROUTED INTO REINFORCED CONCRETE SLAB-ON-GRADE SPACED TO MATCH VERTICAL WALL REINFORCING SPACING (LOCATE IN THE SAME CELL).
10. #5 DOWELS, 2'-6" LONG, CAST INTO REINFORCED CONCRETE FOUNDATION WALL SPACED TO MATCH VERTICAL WALL REINFORCING SPACING (LOCATE IN THE SAME CELL).
11. 8" REINFORCED CMU WALL WITH #5'S VERTICAL AT 8" ON CENTER (GROUT CELLS SOLID).

## GENERAL SHEET NOTES:

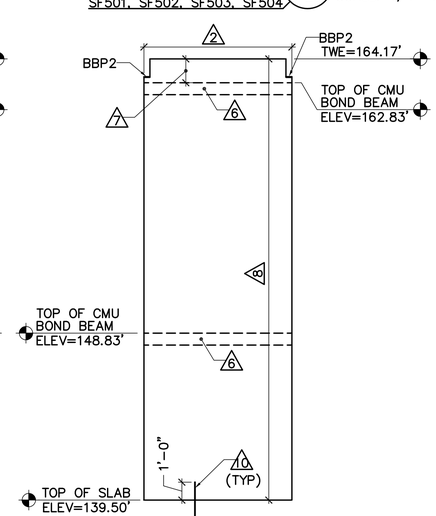1. PROVIDE #5 VERTICAL REINFORCING STEEL IN THE CELL ADJACENT TO EACH MASONRY OPENING AND EXTEND THE REINFORCING 2'-0" VERTICALLY ABOVE THE OPENING.
2. GROUT CELLS SOLID BENEATH EACH BEAM BEARING PLATE (BBP) FOR A MINIMUM OF (3) COURSES.
3. REFER TO MASONRY NOTES ON SHEET S-001 FOR MINIMUM LAP SPLICE LENGTH.

GRAPHIC SCALE
1/4"=1'-0" 4' 2' 0 4' 8'
CHECK GRAPHIC SCALE BEFORE USING

25 Apr, 2016 - 2:10pm
C:\jdfile\21602.06-SF201.dwg

OAK POINT ASSOCIATES
ARCHITECTURE ■ ENGINEERING ■ PLANNING
231 Main Street, Biddeford, Maine 04005 (T) 207.283.0193 (F) 207.283.4283
www.oakpointoa.com

STATE OF MAINE DAVID N. MARTIN No. 5622 LICENSED PROFESSIONAL ENGINEER

DESIGNED BY: WFG
DRAWN BY: MJC
CHECKED BY: DNM
PROJECT: 21602.06

REICHE ELEMENTARY SCHOOL
PORTLAND SCHOOL DEPARTMENT
353 Cumberland Avenue
Portland, ME 04102

REICHE ELEMENTARY
ELEVATOR ADDITION
166 Brackett Street
Portland, ME 04102

MASONRY WALL ELEVATIONS

SCALE: AS NOTED
DATE: 04-26-2016
DWG.: SF201
SHEET: 13 OF 40