Checklist #4

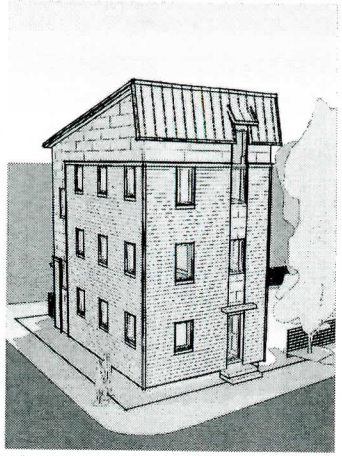

4 Cover- VIEW FROM NORTH EAST

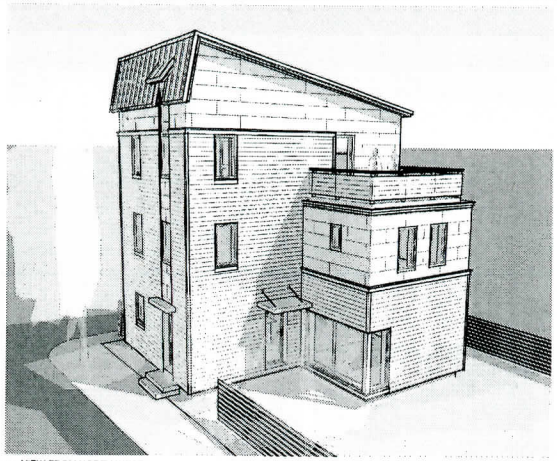

2 VIEW FROM NORTH WEST

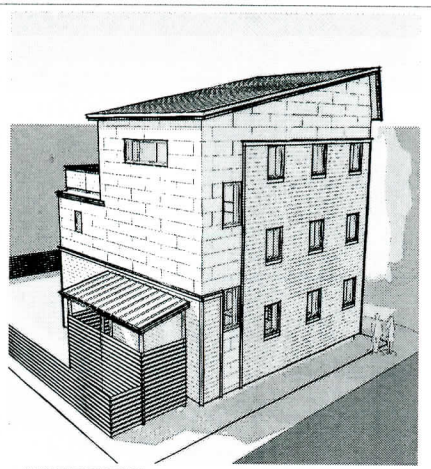

3 VIEW FROM SOUTH EAST

DRAWING LIST	
NUMBER	DRAWING NAME
A000	COVER SHEET
A001	SITE PLAN
A002	Unnamed
A101	FLOOR PLANS
A201	ELEVATIONS
A301	BUILDING SECTION
A302	BUILDING SECTION
A303	SECTION DETAILS
A401	WINDOW & DOOR DETAILS
A501	INTERIOR ELEVATIONS
S101	FOUNDATION & FRAMING PLANS

OLINS RESIDENCE

2 TAYLOR STREET, PORTLAND, MAINE

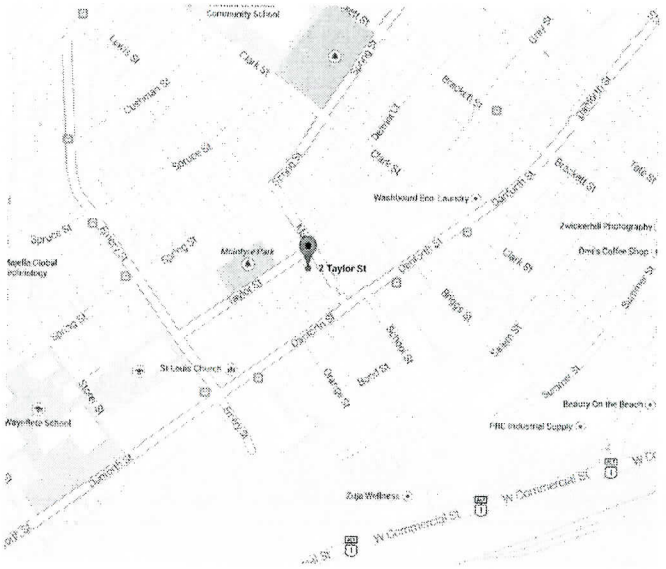

5 LOCATION MAP
N.T.S.

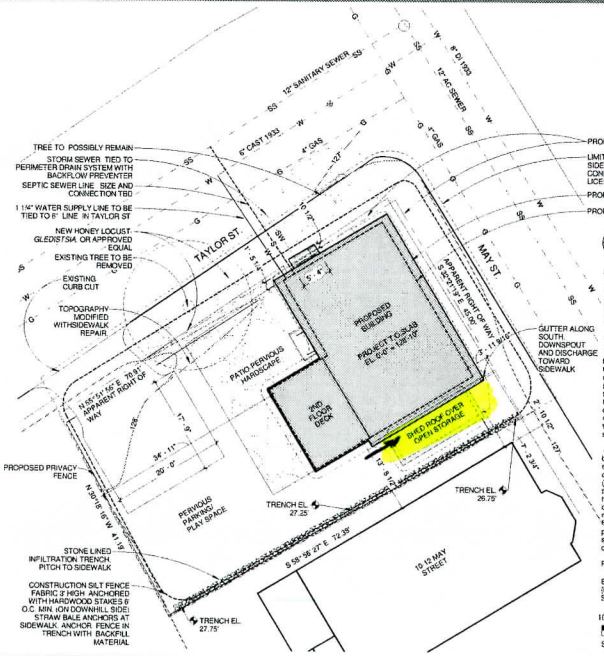

1 SITE PLAN
1" = 10'-0"

SYMBOL LEGEND	
SIM A101	DETAIL NUMBER BUILDING SECTION DRAWING NUMBER
SIM A101	DETAIL NUMBER CALL OUT DRAWING NUMBER
	CENTERLINE
101	DOOR TAG
	ELEVATION INDICATOR
Ref A101 Ref	ELEVATION TAG
Ref View Name	ELEVATION TAG
	NORTH ARROW
1	REVISION
Room name 101	ROOM TAG WITH NUMBER
0	STRUCTURAL GRID BUBBLE
11	WALL TAG
11	WINDOW TAG

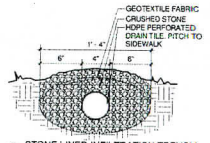

6 STONE LINED INFILTRATION TRENCH
1 1/2" = 1'-0"

OLINS RESIDENCE
2 TAYLOR STREET
PORTLAND, MAINE

BRBURN

CONSULTANTS:

REVISIONS:		
No.	Name	Date

ISSUED: 12/22/14
PROJECT No: 1314
DRAWN BY: CHB
CHECKED BY:
SHEET TITLE: COVER SHEET

A000

* Condensers to be mounted on wall by Shed Roof on wall.