PHASE 1 | PHASE 2

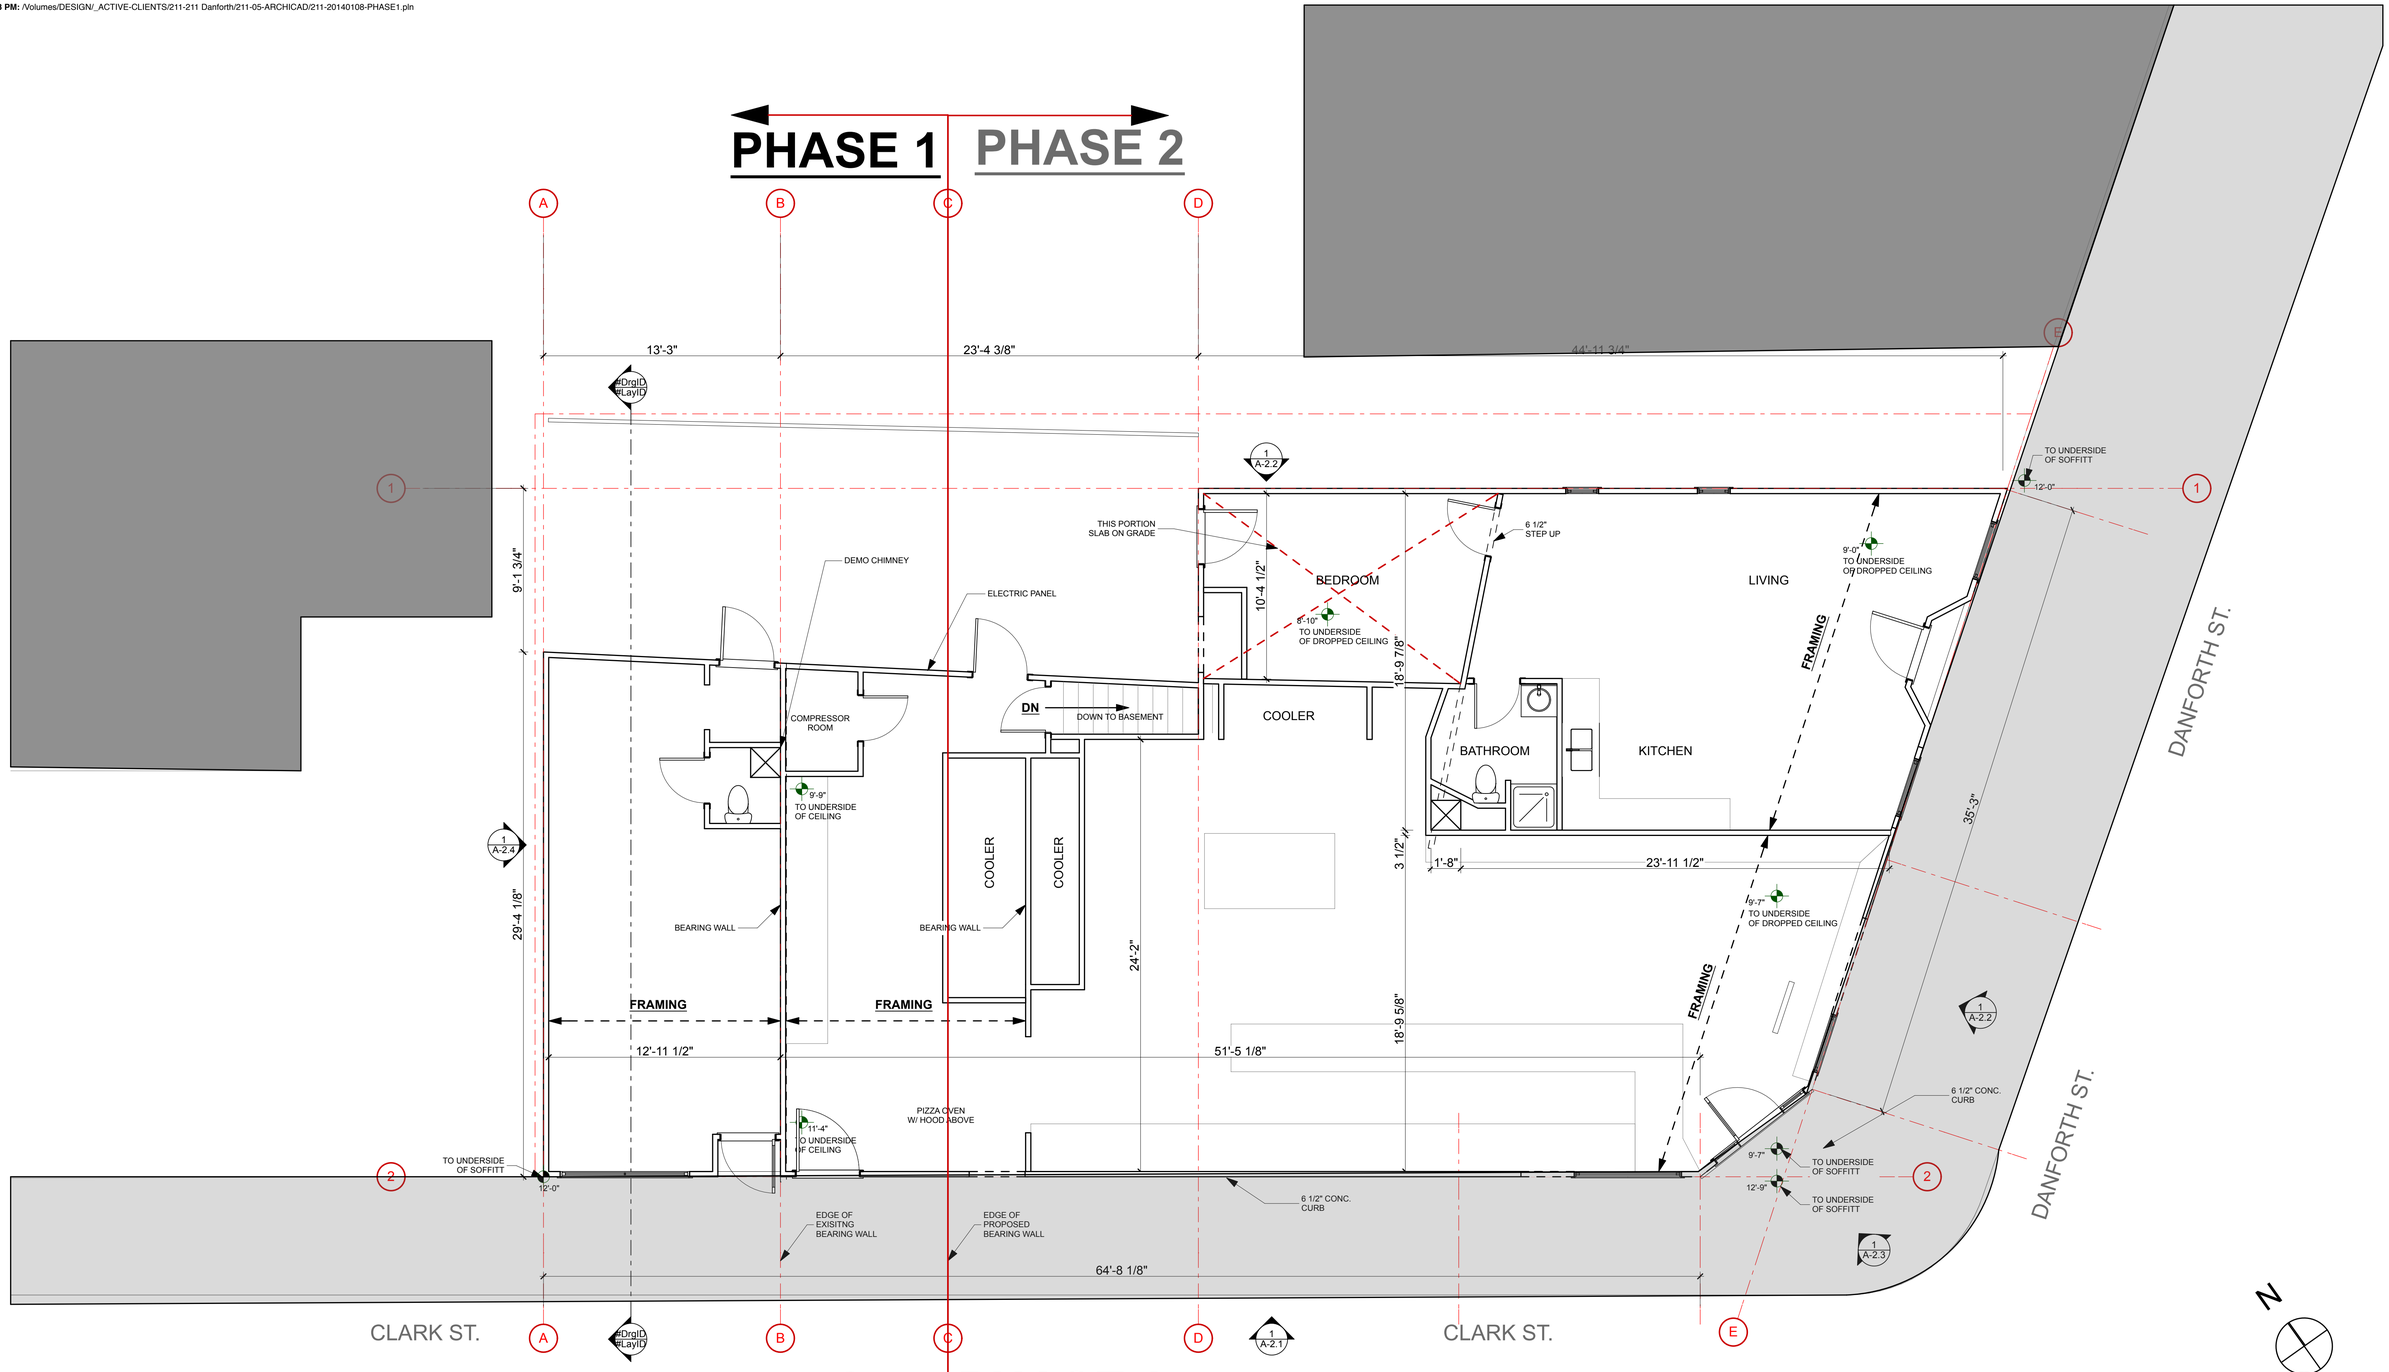

PHASE 1 | PHASE 2

1 EXISTING CONDITIONS

SCALE: 1/4" = 1'-0"

0 2" 4" 8"

KAPLAN THOMPSON
ARCHITECTS
424 FORE ST., PORTLAND, ME 04101
207-842-2888 FAX:842-2828

LICENSED ARCHITECT
JAMES JESSE
THOMPSON
No. 3275
STATE OF MAINE

PHASE 1 PERMIT SET

PROJECT:
RENOVATION
KEITH HICKMAN
211 DANFORTH STREET
PORTLAND, ME

DRAWING: EXISTING MAIN LEVEL
SCALE:
DRAWN BY: JT / ML
DATE: FRIDAY, JANUARY 24, 2014
REVISED: 1/24/14

X-1.2