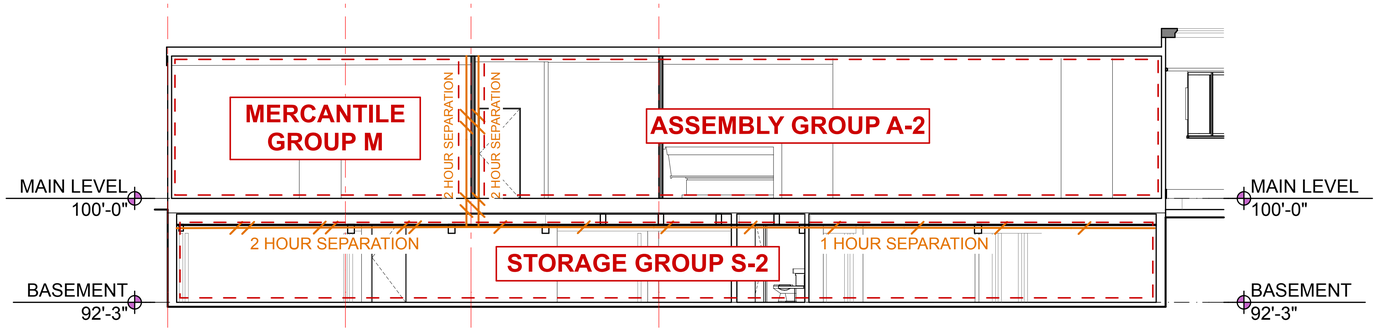

2 SECTION: SEPARATION DIAGRAM
NOT TO SCALE

KEY NOTES

- EXISTING CONDITIONS
- TO BE DEMOLISHED
- NEW CONSTRUCTION

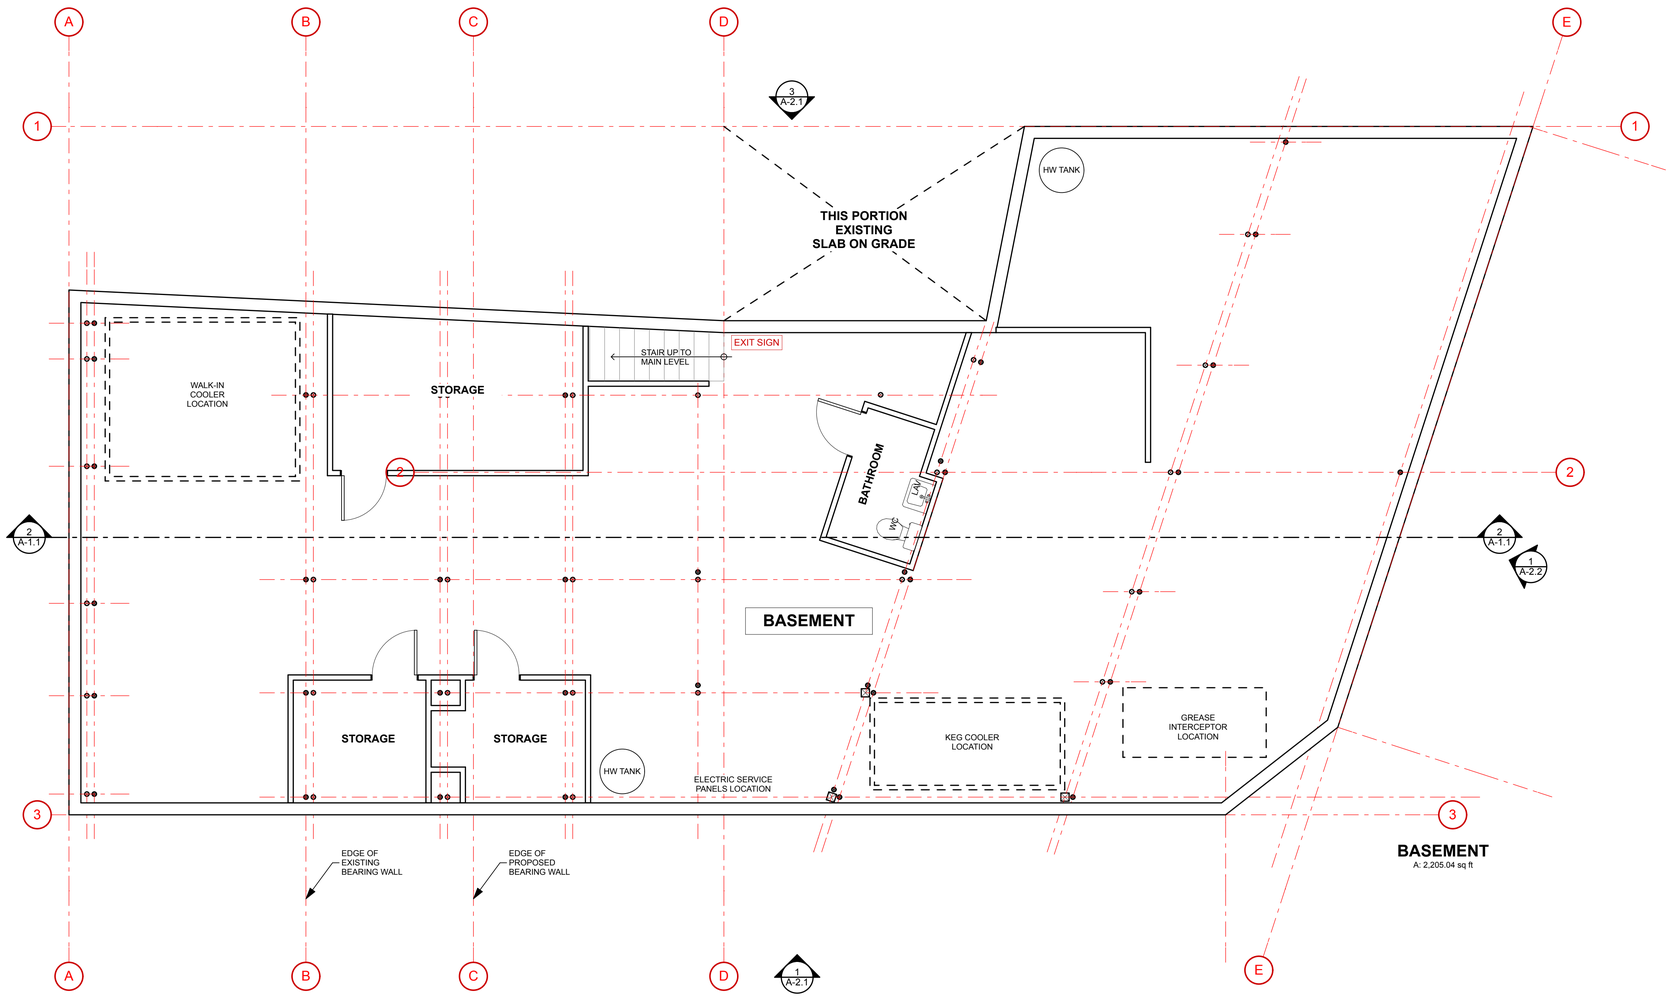

1 BASEMENT PLAN
SCALE: 1/4" = 1'-0"

0 2' 4' 8'

KAPLAN THOMPSON
ARCHITECTS
424 FORE ST., PORTLAND, ME 04101
207-842-2888 FAX:842-2828

LICENSED ARCHITECT
JAMES JESSE THOMPSON
No. 3275
STATE OF MAINE

BUILDING PERMIT

PROJECT:
211 DANFORTH RENOVATION
KEITH HICKMAN
211 DANFORTH STREET
PORTLAND, ME

DRAWING: BASEMENT PLAN
SCALE:
DRAWN BY: JT / JT
DATE: AUGUST 7, 2014
REVISED:

A-1.1