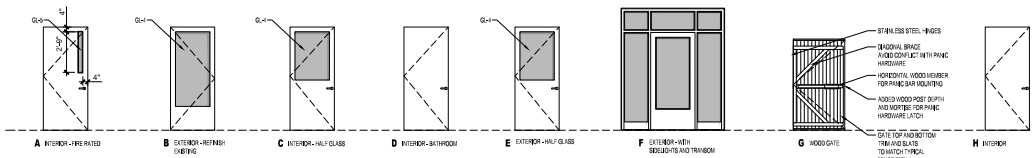

1 DOOR TYPES
1/8" = 1'-0"

NOTES:
1. EXTERIOR DOOR JAMBS TO BE SEALED TO THIER ROUGH OPENINGS USING LOW EXPANDING FOAM, BACKER ROD OR CAULKING.

2. ALL EXTERIOR DOORS TO BE WEATHER STRIPPED

3. ALL DOOR HARDWARE TO BE "LEVER TYPE"

4.) ALL DOORS TO HAVE SOLID CORES

FRAME TYPES

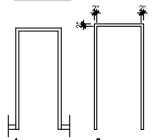

GLAZING SCHEDULE

KEY	GLAZING TYPE
GL-1	INSULATED CLEAR GLAZING
GL-2	FIRE RATED INSULATED GLAZING
GL-3	CLEAR TEMPERED GLASS
GL-4	CLEAR INSULATED TEMPERED GLASS
GL-5	FIRE RATED GLAZING

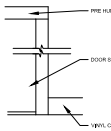

2 TYPICAL DOOR TRIM WITHIN DWELLING UNIT
NOT TO SCALE

3 TYPICAL DOOR WITHIN DWELLING UNIT AT INTERSECTING WALL
NOT TO SCALE
(UNLESS OTHERWISE NOTED)

DOOR SCHEDULE

	DOOR								FRAME						GENERAL
			SIZE								DETAILS				
4	DOOR NO.	TYPE	WIDTH	HEIGHT	THICKNESS	MATERIAL	FINISH	INSULATED	TYPE	MATERIAL	THRESHOLD	HEAD	JAMB	SILL	CLOSER	FIRE RATING (MINUTES)	REMARKS
BASEMENT																	HARDWARE KEY MLR - MORTISE LOCK SET LS - LEVER SET PH - PANIC BAR SET PS - PASSAGE SET LP - LEVER PULL PH - PUSH PADDLE HANDLE NOTE: FOR DOOR HARDWARE SEE DOOR HARDWARE SPECIFICATION SECTION 08710
	001.1	A	3'-0"	6'-8"	1-3/4	STL	PTD	Y	1	STL	AL	-	-	-	Y	60	- PANIC HARDWARE - VERIFY DOOR HEIGHT WITH FIELD CONDITIONS
	001.2	H	3'-0"	6'-8"	1-3/4	STL	PTD	Y	1	STL	AL	-	-	-	Y	90	- PANIC HARDWARE - VERIFY DOOR HEIGHT WITH FIELD CONDITIONS
FIRST FLOOR																	
	100.1	B	EX	EX	EX	EX	STN	EX	1	EX	AL	-	-	-	Y	-	- REFINISH EXISTING DOOR / ADD PANIC TYPE HARDWARE
	104.1	A	3'-0"	7'-0"	1-3/4"	STL	PTD	N	2	STL	AL	-	-	-	Y	60	- 1 HR FIRE RATED DOOR
	105.1	C	3'-0"	7'-0"	1-3/8"	WD	PTD	N	1	WD	-	-	-	-	Y	-	- PANIC TYPE HARDWARE
	105.2	D	3'-0"	7'-0"	1-3/8"	WD	PTD	N	1	WD	-	-	-	-	Y	-	- BATHROOM DOOR
	105.3	D	3'-0"	7'-0"	1-3/8"	WD	PTD	N	1	WD	-	-	-	-	Y	-	- BATHROOM DOOR
	108.4	E	3'-0"	7'-0"	1-3/4"	WD	PTD	Y	1	WD	AL	-	-	-	Y	-	- PANIC HARDWARE
	108.1	E	3'-0"	7'-0"	1-3/4"	WD	PTD	Y	1	WD	AL	-	-	-	Y	-	- PANIC HARDWARE
	108.1	A	3'-0"	7'-0"	1-3/4"	STL	PTD	N	1	STL	AL	-	-	-	Y	90	- FIRE RATED DOOR
	109.2	F	V.I.F.	V.I.F.	V.I.F.	WD	STN	Y	1	WD	AL	-	-	-	Y	-	- DOOR TO MATCH (TYPE A) - SIDELIGHTS AND TRANSOM TO BE REPLACED IN EXISTING OPENING
	110.1	G	3'-4"	8'-3"	V.I.F.	WD	PTD	N	1	WD	-	-	-	-	Y	-	- EGRESS GATE WITH PANIC HARDWARE, KEY LOCK LEVER HANDLE FROM SIDEWALK SIDE ONLY, ALL HARDWARE TO BE STAINLESS STEEL AND EXTERIOR RATED

REGISTERED ARCHITECT
RYAN J. SENATORE
No. 3329
STATE OF MAINE

© 2017 RYAN SENATORE ARCHITECTURE

LITTLE GIANT RESTAURANT

211 DANFORTH STREET
PORTLAND, MAINE

RSA
RYAN SENATORE
ARCHITECTURE
165 CONGRESS STREET
PORTLAND, MAINE 04101
207-650-6414
senatorearchitecture.com

CONSULTANTS:

REVISIONS:
1 REVISION #1 - 03 / 08 / 17
2 REVISION #2 - 03 / 10 / 17

DATE: FEBRUARY 24, 2017
PROJECT No. 1640
DRAWN BY: RRT, RJS
CHECKED BY: RJS
SCALE: AS NOTED

SHEET TITLE:
DOOR SCHEDULE

A7-0