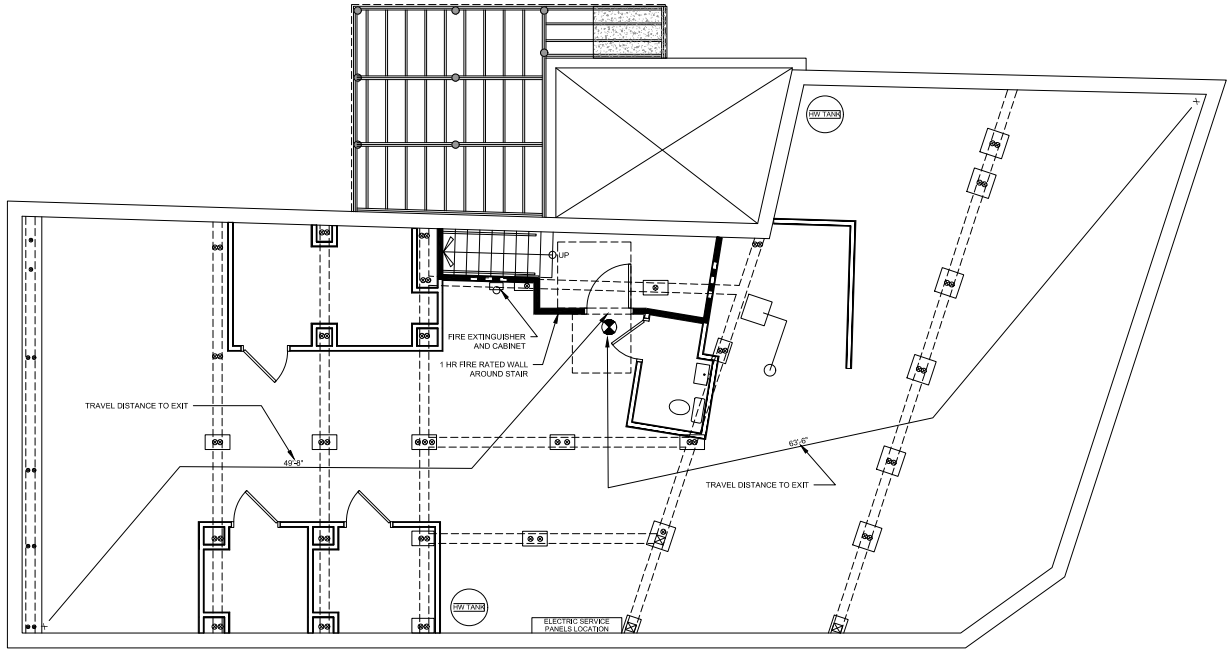


1 CODE REVIEW PLAN - BASEMENT
1/4" = 1'-0"

REGISTERED ARCHITECT
RYAN J. SENATORE
No. 3329
STATE OF MAINE

© 2017 RYAN SENATORE ARCHITECTURE

# LITTLE GIANT RESTAURANT

211 DANFORTH STREET
PORTLAND, MAINE

RSA
RYAN SENATORE
**ARCHITECTURE**
565 CONGRESS STREET
PORTLAND, MAINE 04101
207-699-5414
senatorearchitecture.com

CONSULTANTS:

REVISIONS:

| | |
|---|---|
| DATE: | FEBRUARY 24, 2017 |
| PROJECT No. | 1640 |
| DRAWN BY: | RRT, RJS |
| CHECKED BY: | RJS |
| SCALE: | AS NOTED |

SHEET TITLE:
CODE REVIEW PLAN - BASEMENT

G1-1