HYBRID CABLE SCHEDULE		
SECTOR	CABLE QUANTITY/ TYPE	LENGTH
ALPHA	(1) 6x12 HYBRID	350'±
BETA	(1) 6x12 HYBRID	20'±
GAMMA	(1) 6x12 HYBRID	200'±

THE DC AND FIBER HYBRID CABLES ARE PROVIDED BY VERIZON WIRELESS. THE SIZING AND OR DERATING OF HYBRID CABLE DC CONDUCTORS SHALL BE DONE BY OTHERS IN ACCORDANCE WITH THE REQUIREMENTS OF THE NEC.

NOTE:

1. PLUMBING SPECIFICATIONS FOR THE NG GENERATOR TO BE DESIGNED BY OTHERS.

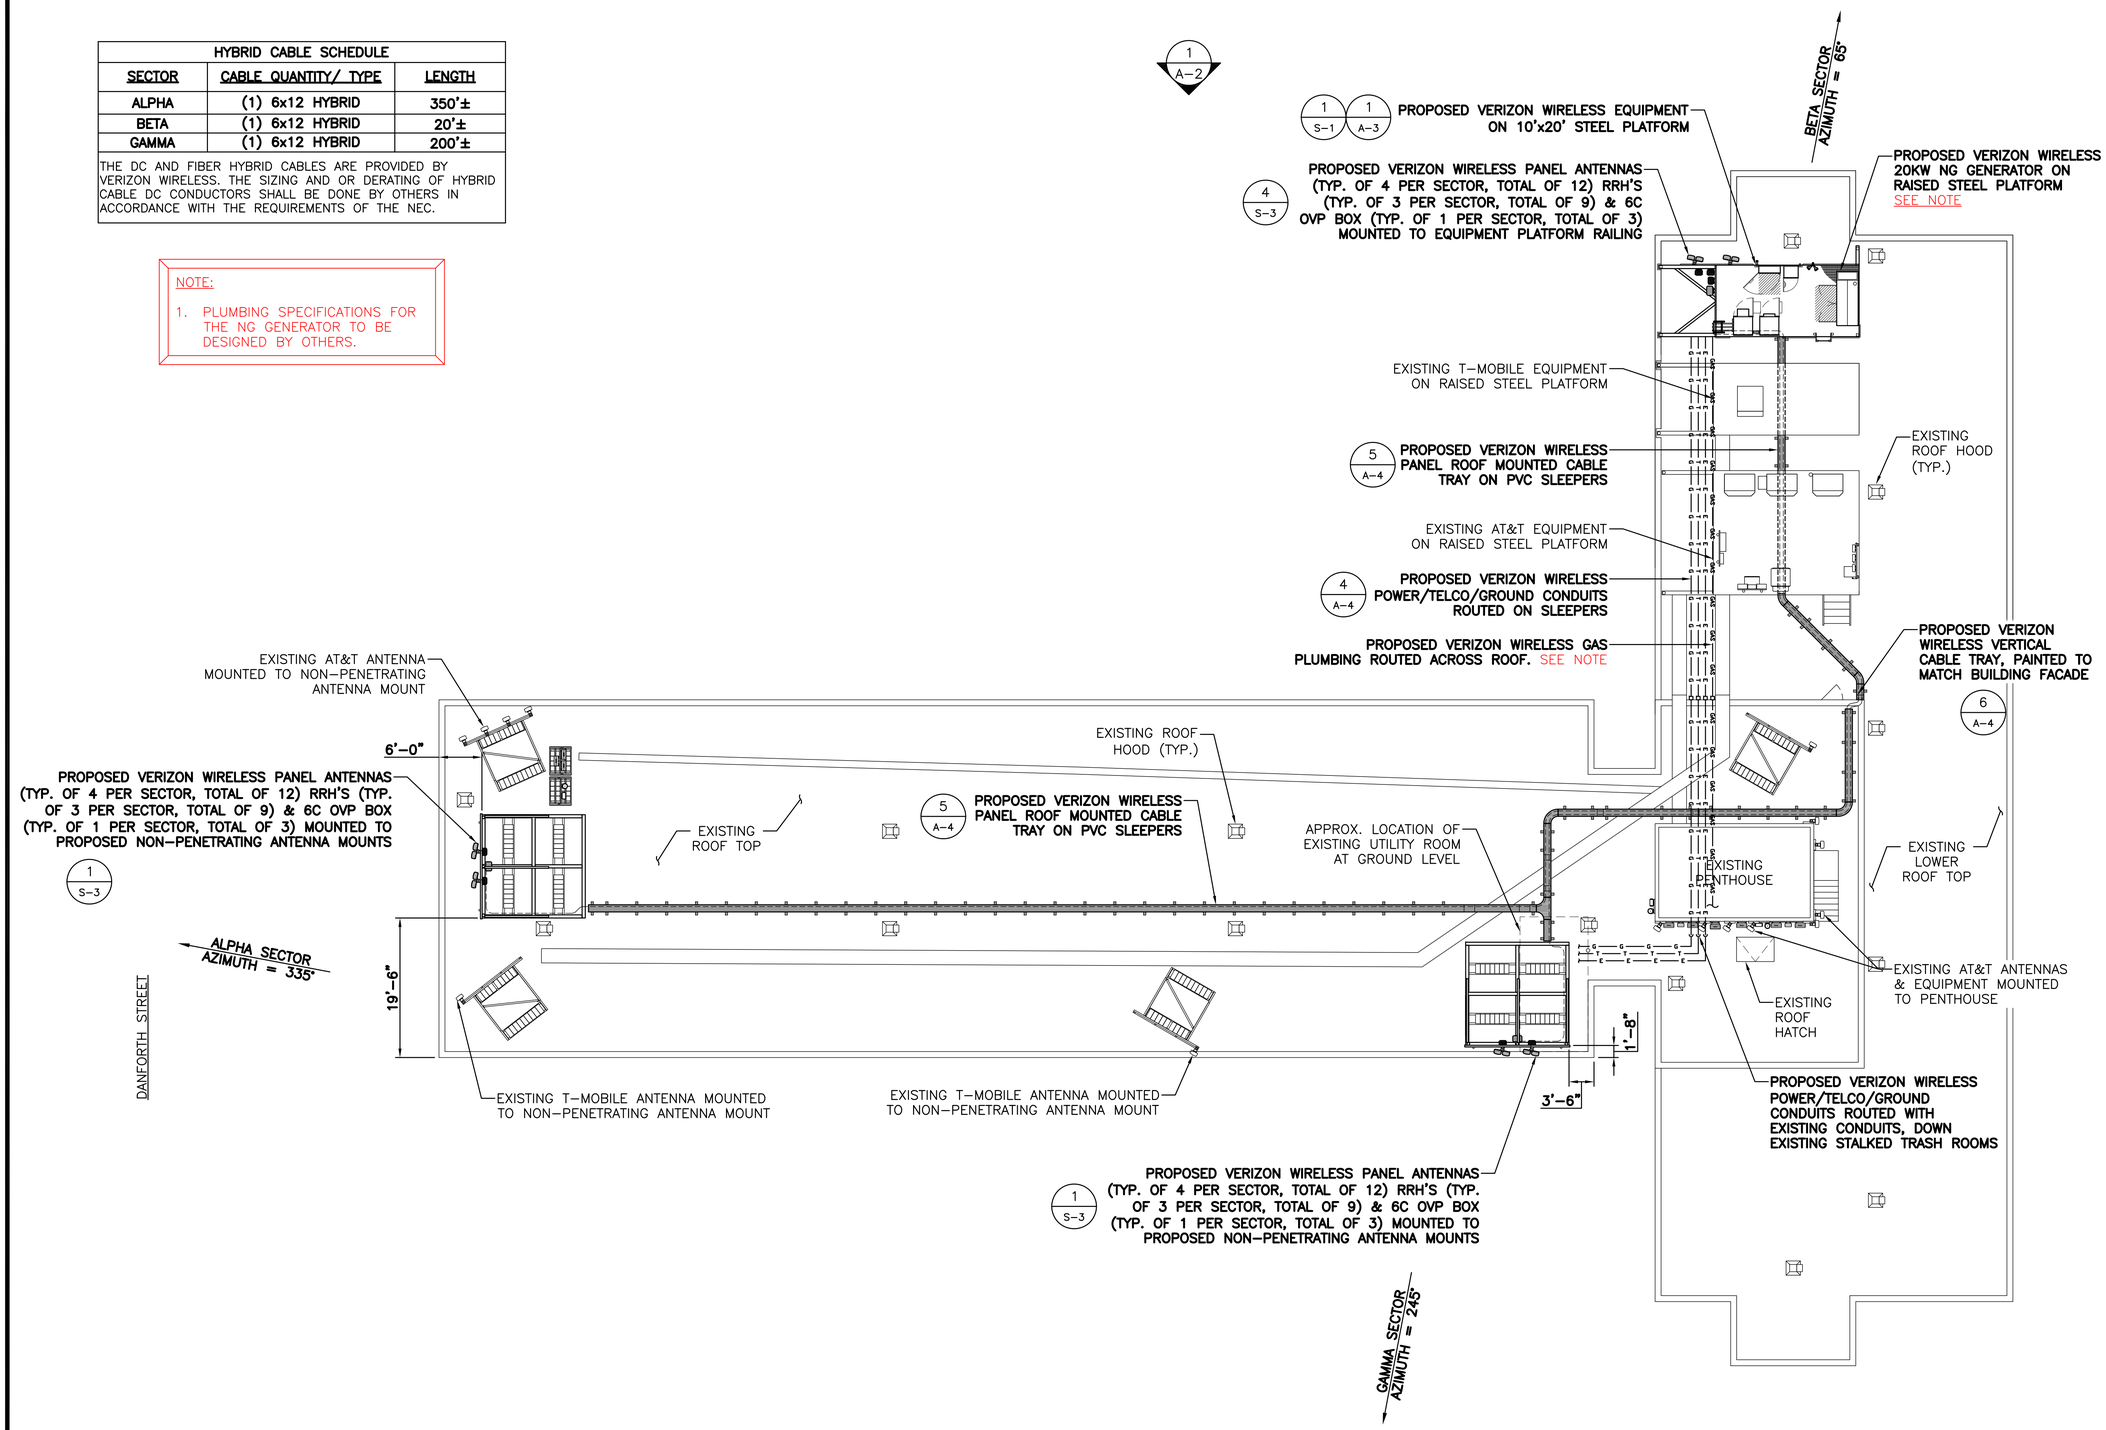

1 ROOFTOP PLAN
SCALE: 1" = 10'

GRAPHIC SCALE: 1"=10'–0" (0, 5, 10, 20)

PREPARED BY:

NEXIUS
TRANSFORM YOUR BUSINESS...THROUGH WIRELESS

A&E OFFICE:
7A LYBERTY WAY
WESTFORD, MA 01886
1 (972) 755-1882

APPLICANT:

verizon

CELLCO PARTNERSHIP d/b/a
VERIZON WIRELESS
118 FLANDERS ROAD, 3RD FLOOR
WESTBOROUGH, MA 01581

STATE OF MAINE
RONALD J. JACKSON
3773
LICENSED PROFESSIONAL ENGINEER
Ronald J. Jackson

NOT FOR CONSTRUCTION
FOR BUILDING PERMIT ONLY

THIS DOCUMENT IS THE DESIGN PROPERTY AND COPYRIGHT OF NEXIUS AND FOR THE EXCLUSIVE USE BY THE TITLE CLIENT. DUPLICATION OR USE WITHOUT THE EXPRESS WRITTEN CONSENT OF THE CREATOR IS STRICTLY PROHIBITED.

DRAWING SCALES ARE INTENDED FOR 24"x36" SIZE PRINTED MEDIA ONLY. ALL OTHER PRINTED SIZES ARE DEEMED "NOT TO SCALE".

SUBMITTALS

REV	DATE	DESCRIPTION	BY
0	04/26/17	FOR BUILDING PERMIT ONLY	JM
1	05/02/17	REVISED FOR BP	JM

SITE INFO:

SITE NAME:
PORTLAND_9_ME

LOCATION CODE:
380406

SITE ADDRESS:
284 DANFORTH STREET
PORTLAND, ME 04102
CUMBERLAND COUNTY

SHEET TITLE:
ROOFTOP PLAN

NEXIUS PROJ. NO: **VZ11509**

CHECKED BY: KB

CHECKED BY DATE: 04/26/17

SHEET NUMBER: A-1