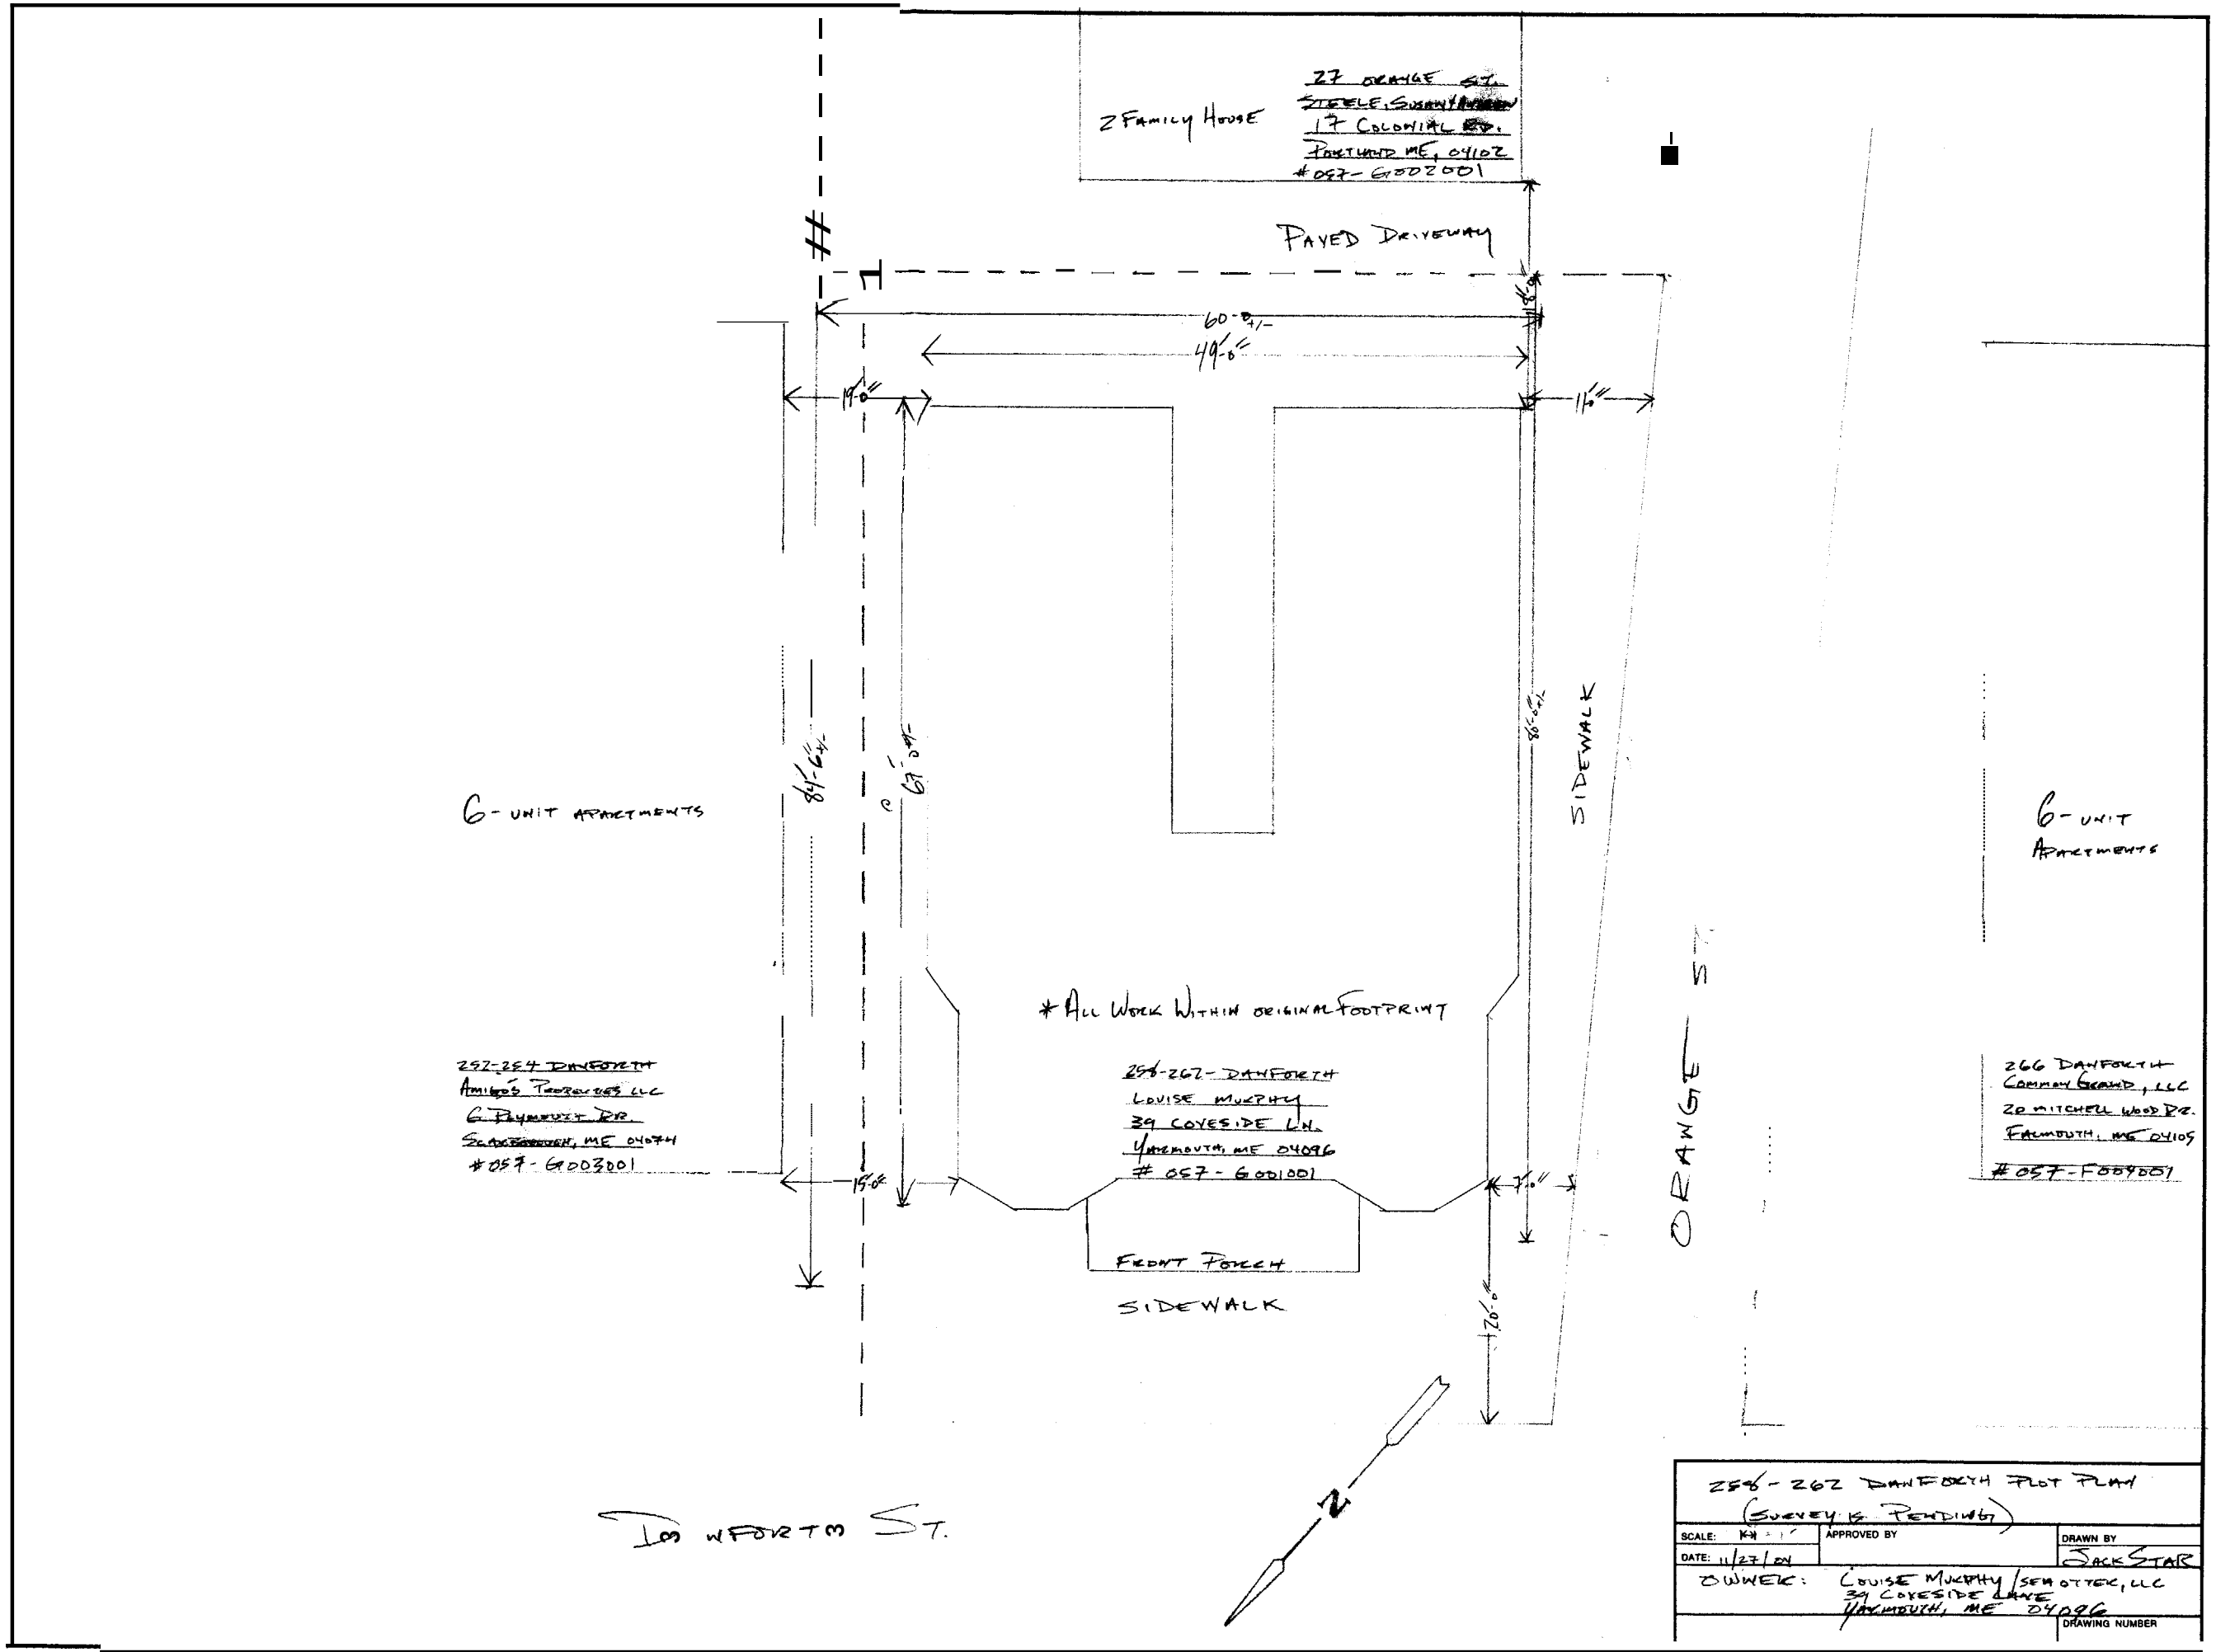

258-262 Danforth Plot Plan
(Survey is Pending)

SCALE: [illegible]	APPROVED BY	DRAWN BY Jack Star
DATE: 11/27/04		
OWNER: Louise Murphy / Sea Otter, LLC, 39 Coveside Lane, Yarmouth, ME 04096		DRAWING NUMBER