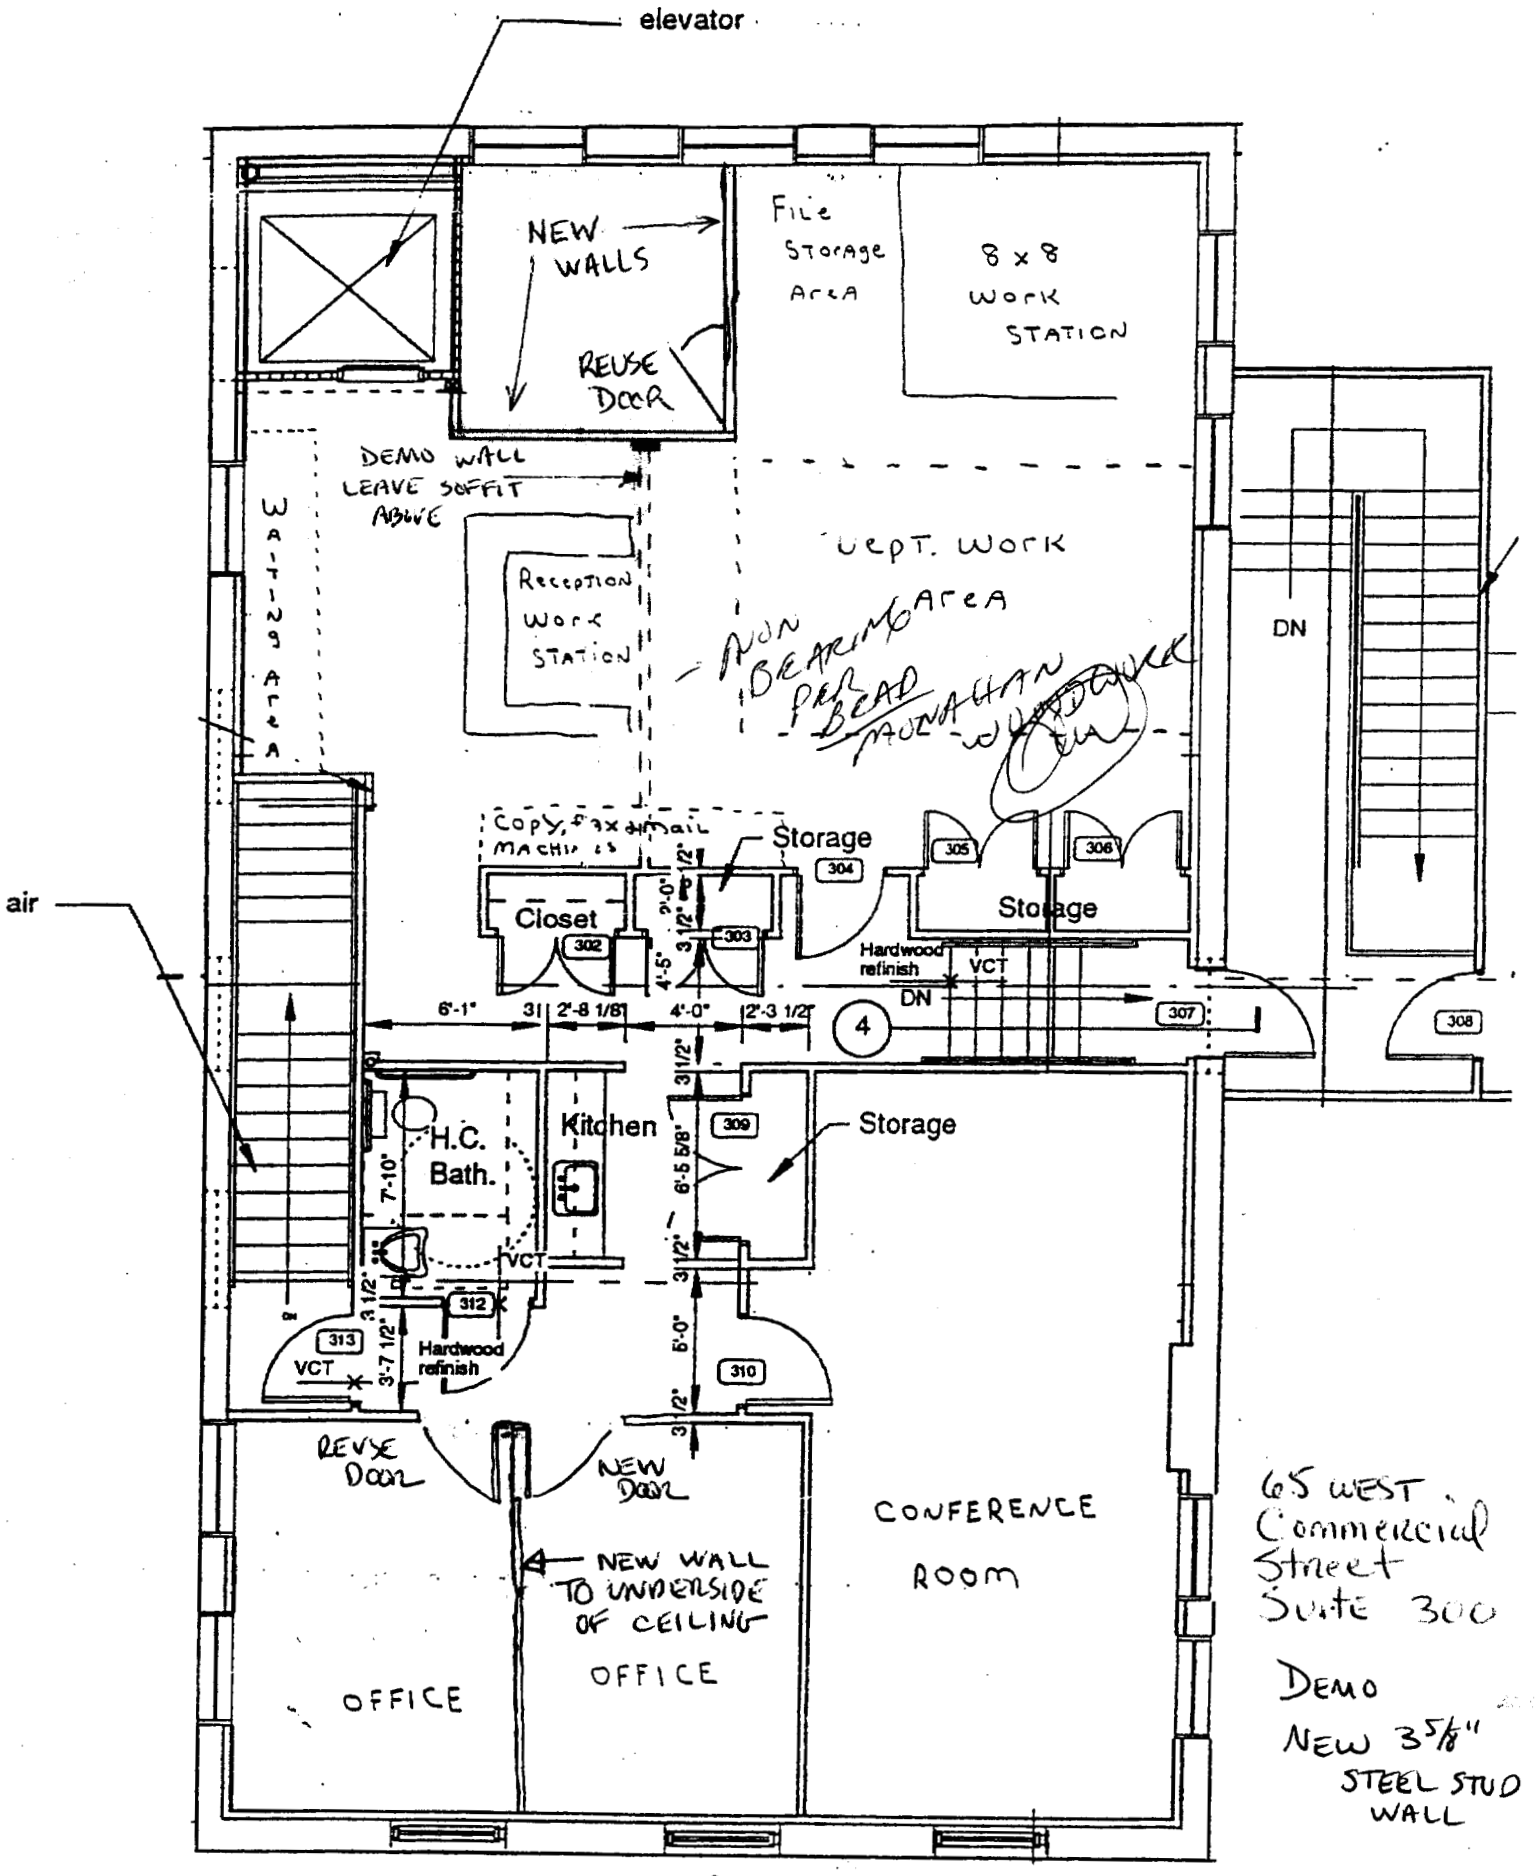
elevator
NEW WALLS
File Storage Area
8 x 8 Work STATION
REUSE DOOR
DEMO WALL LEAVE SOFFIT ABOVE
Waiting Area
Reception Work STATION
Dept. Work Area
NON BEARING PARTITION
DN
Copy, Fax & Mail MACHINES
Storage
304
Closet
302
303
305
306
Storage
Hardwood refinish
VCT
DN
307
308
6'-1"
3
2'-8 1/8"
4'-0"
2'-3 1/2"
4
air
H.C. Bath.
Kitchen
309
Storage
7'-10"
6'-5 5/8"
VCT
312
313
Hardwood refinish
VCT
3'-7 1/2"
5'-0"
310
REVSE DOOR
NEW DOOR
NEW WALL TO UNDERSIDE OF CEILING
CONFERENCE ROOM
OFFICE
OFFICE
65 WEST Commercial Street Suite 300
DEMO
NEW 3 5/8" STEEL STUD WALL
West Commercial Street