E:\JT Miscellaneous\0.refab\JB Brown\Gillian\65 W Commercial St. FAST TRACK PERMIT APPL\A103.dwg

[redacted]

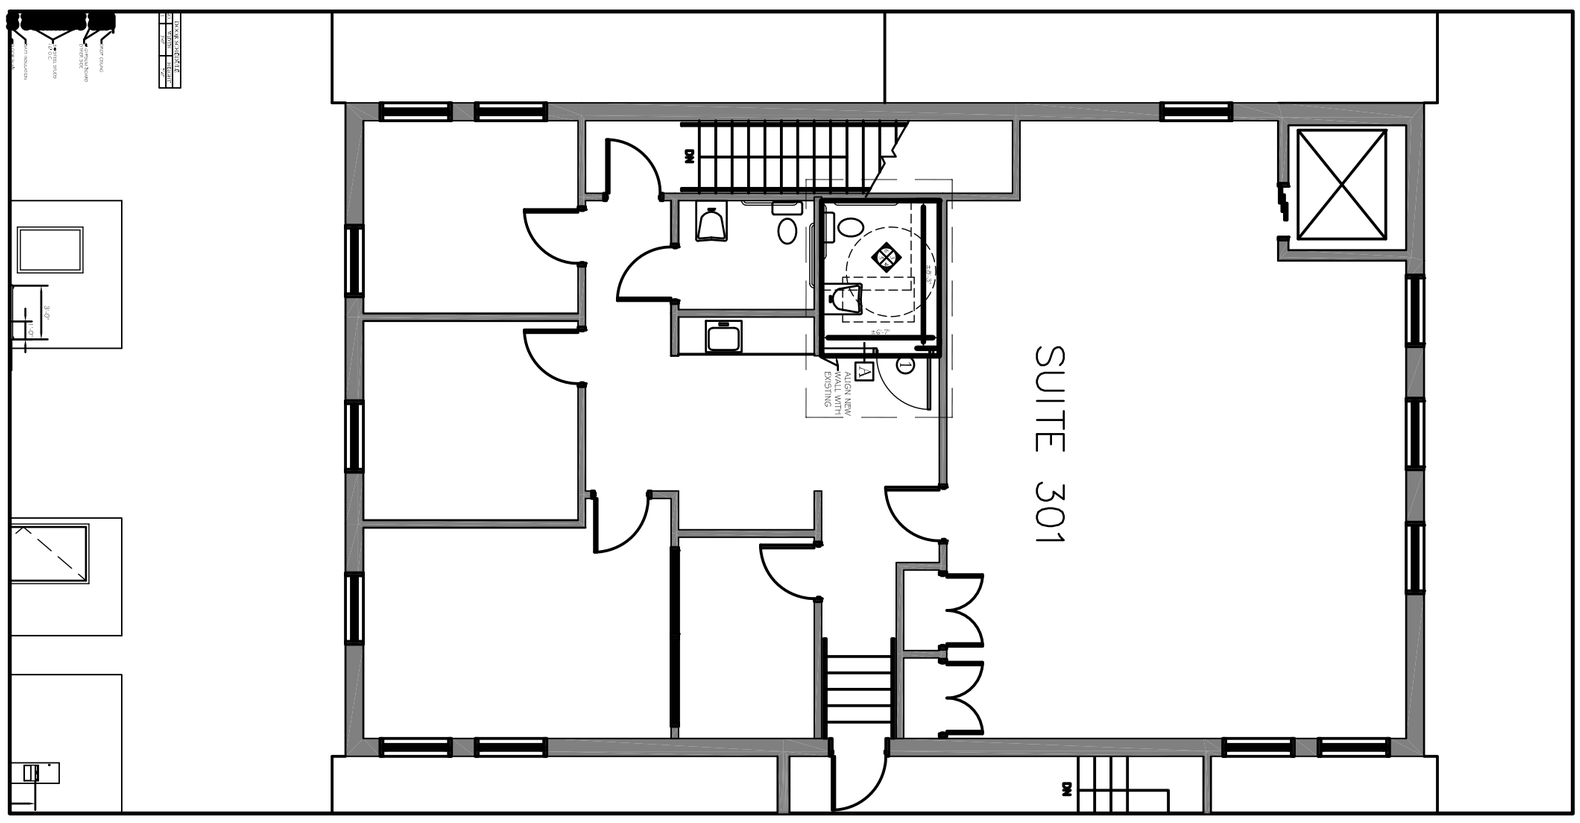

D1 EXISTING FLOOR PLAN
1/8" = 1'-0"

15.204.1	A103	refab 165 SPURWINK RD. SCARBOROUGH, ME P:(207) 408-5950	DATE 5/25/15	DRAWN BY JAT	CHECKED BY –	SCALE 1/8" = 1'-0"

TITLE
65 W. COMMERCIAL
CONSTRUCTION PLAN

JB BROWN & SONS
36 DANFORTH STREET
PORTLAND, ME

PROJECT NORTH

NO	DATE	REVISIONS