E:\JT Miscellaneous\0.refab\JB Brown\Gillian\65 W Commercial St. FAST TRACK PERMIT APPL\A203.dwg

[redacted]

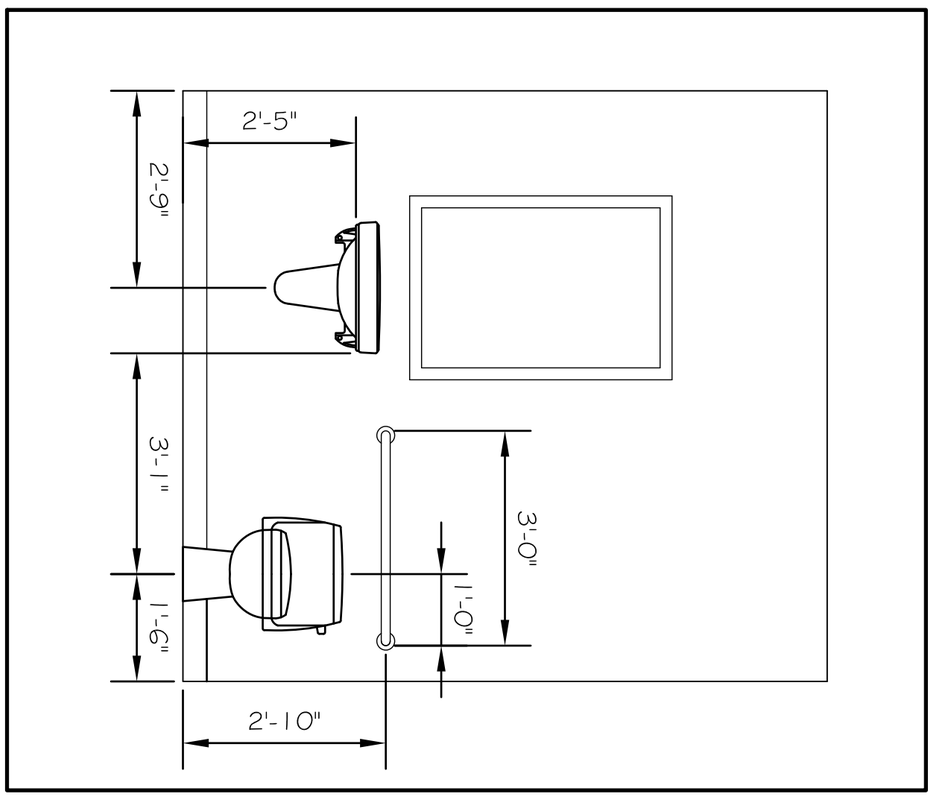

A2 ELEVATION 5
1/2" = 1'-0"

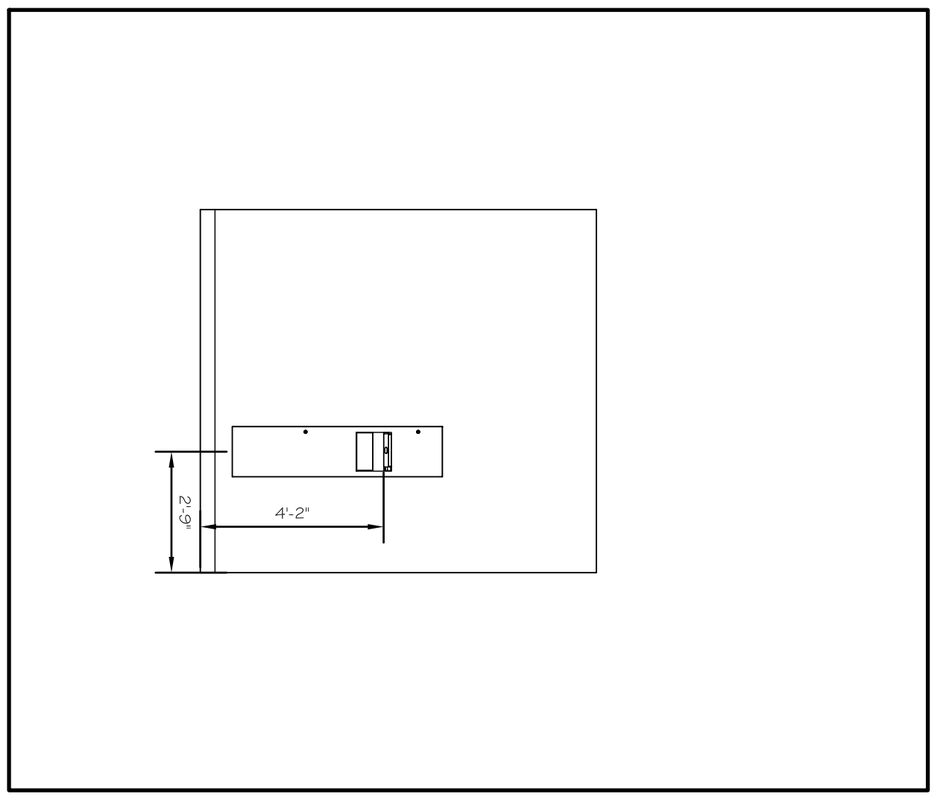

B2 ELEVATION 3
1/2" = 1'-0"

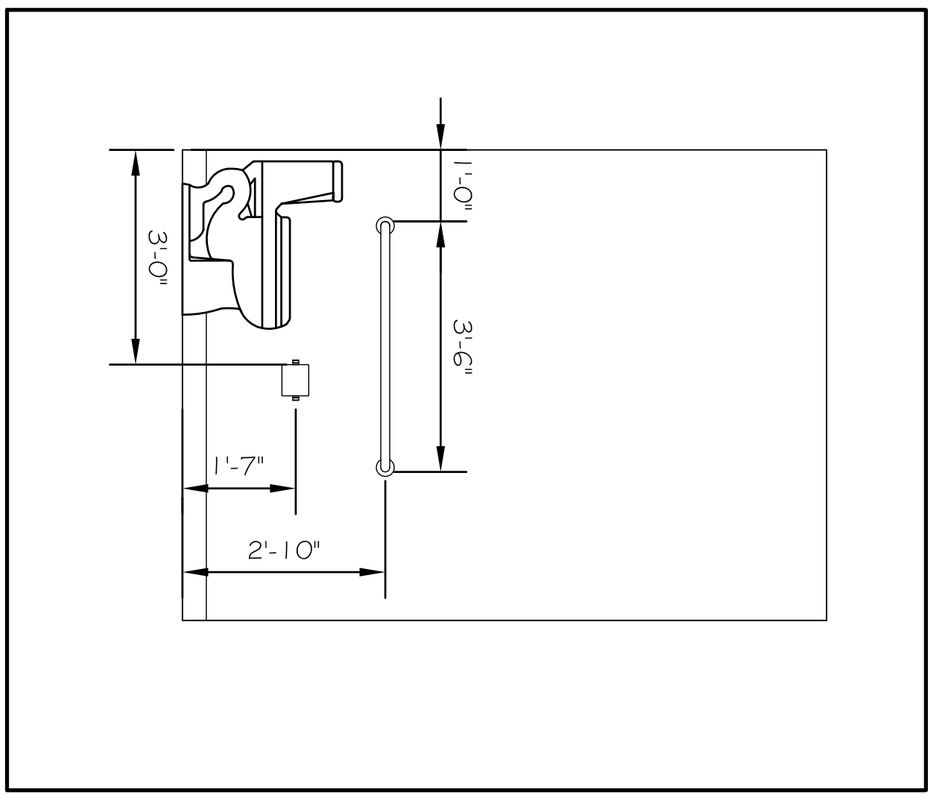

A1 ELEVATION 6
1/2" = 1'-0"

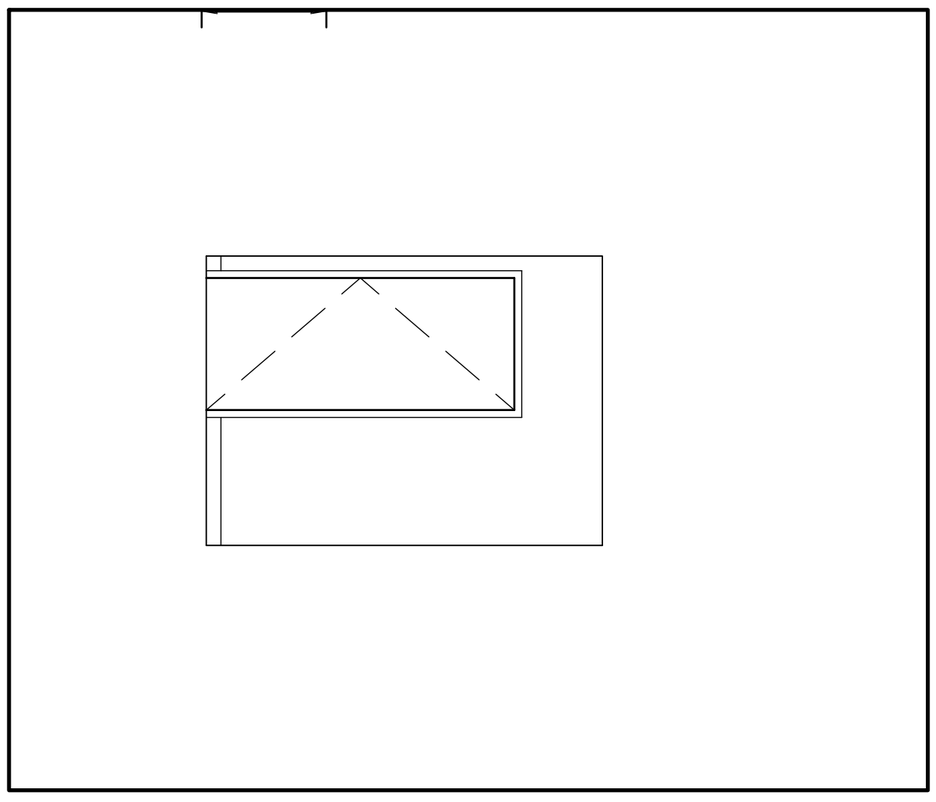

B1 ELEVATION 4
1/2" = 1'-0"

15.204.1

A203

rex fab
165 SPURWINK RD.
SCARBOROUGH, ME
P:(207) 408-5950

DATE	DRAWN BY	CHECKED BY
5/25/15	JAT	–

TITLE
65 W. COMMERCIAL
INTERIOR ELEVATIONS

SCALE
AS NOTED

JB BROWN & SONS
36 DANFORTH STREET
PORTLAND, ME

PROJECT NORTH

NO	DATE	REVISIONS