PROJECT: NEW YARD
SUBJECT: OPERATIONS BUILDING
ITEM: floor slab plan

GAGNON ENGINEERING INC.
Structural Consultants

DATE: 07/11/14
BY: RG
SHEET: 7 OF 9
PROJECT NO. 402

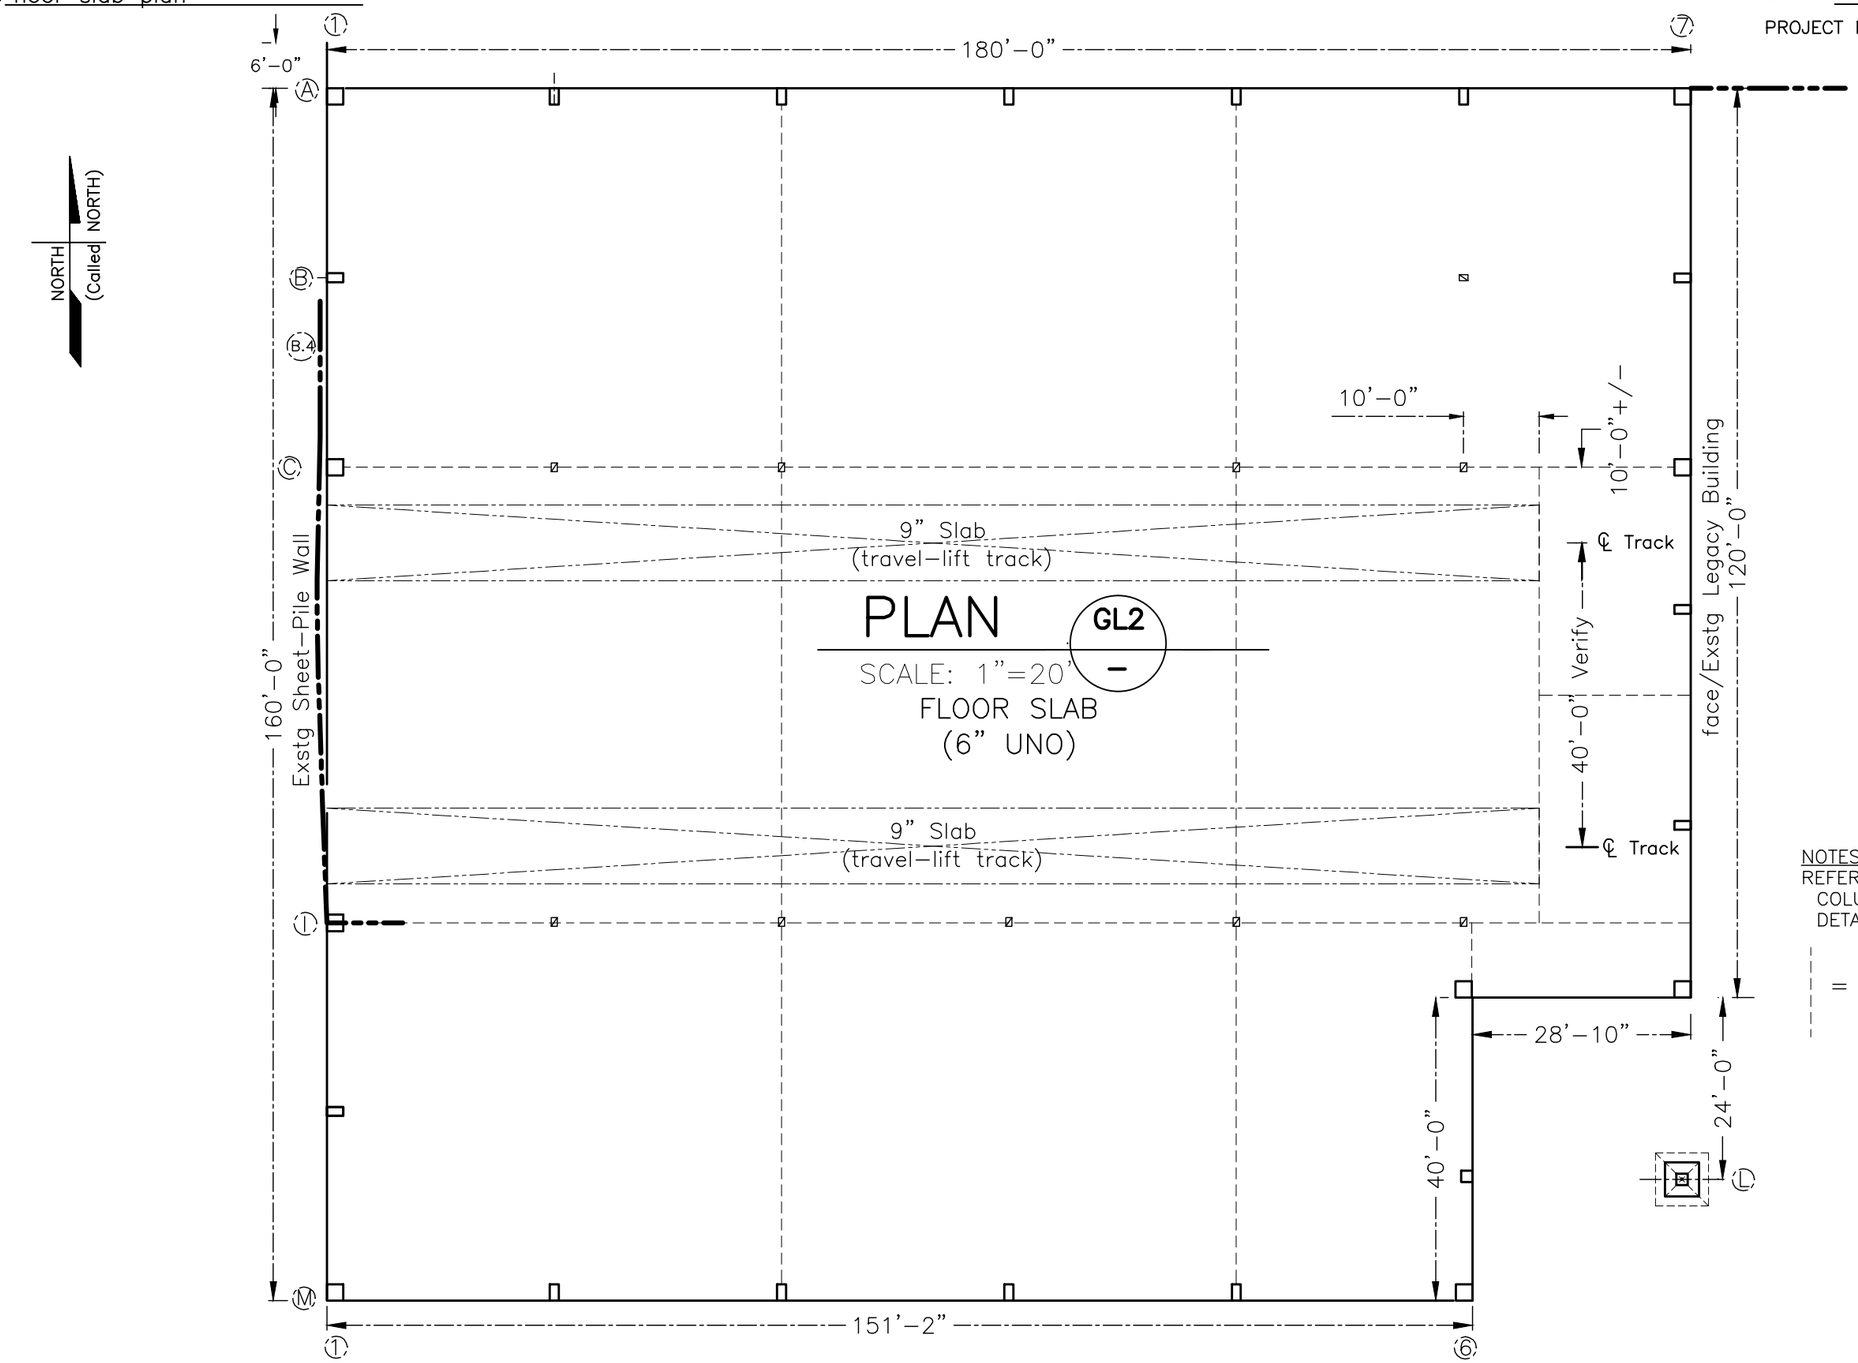

NOTES:
REFER TO ESSEX PLANS FOR COLUMN LAYOUT, DIMENSIONS, DETAILS NOT SHOWN.

= Slab Constr. Joint (see details)

STATE OF MAINE
ROGER R. GAGNON
No. 3409
LICENSED
PROFESSIONAL ENGINEER