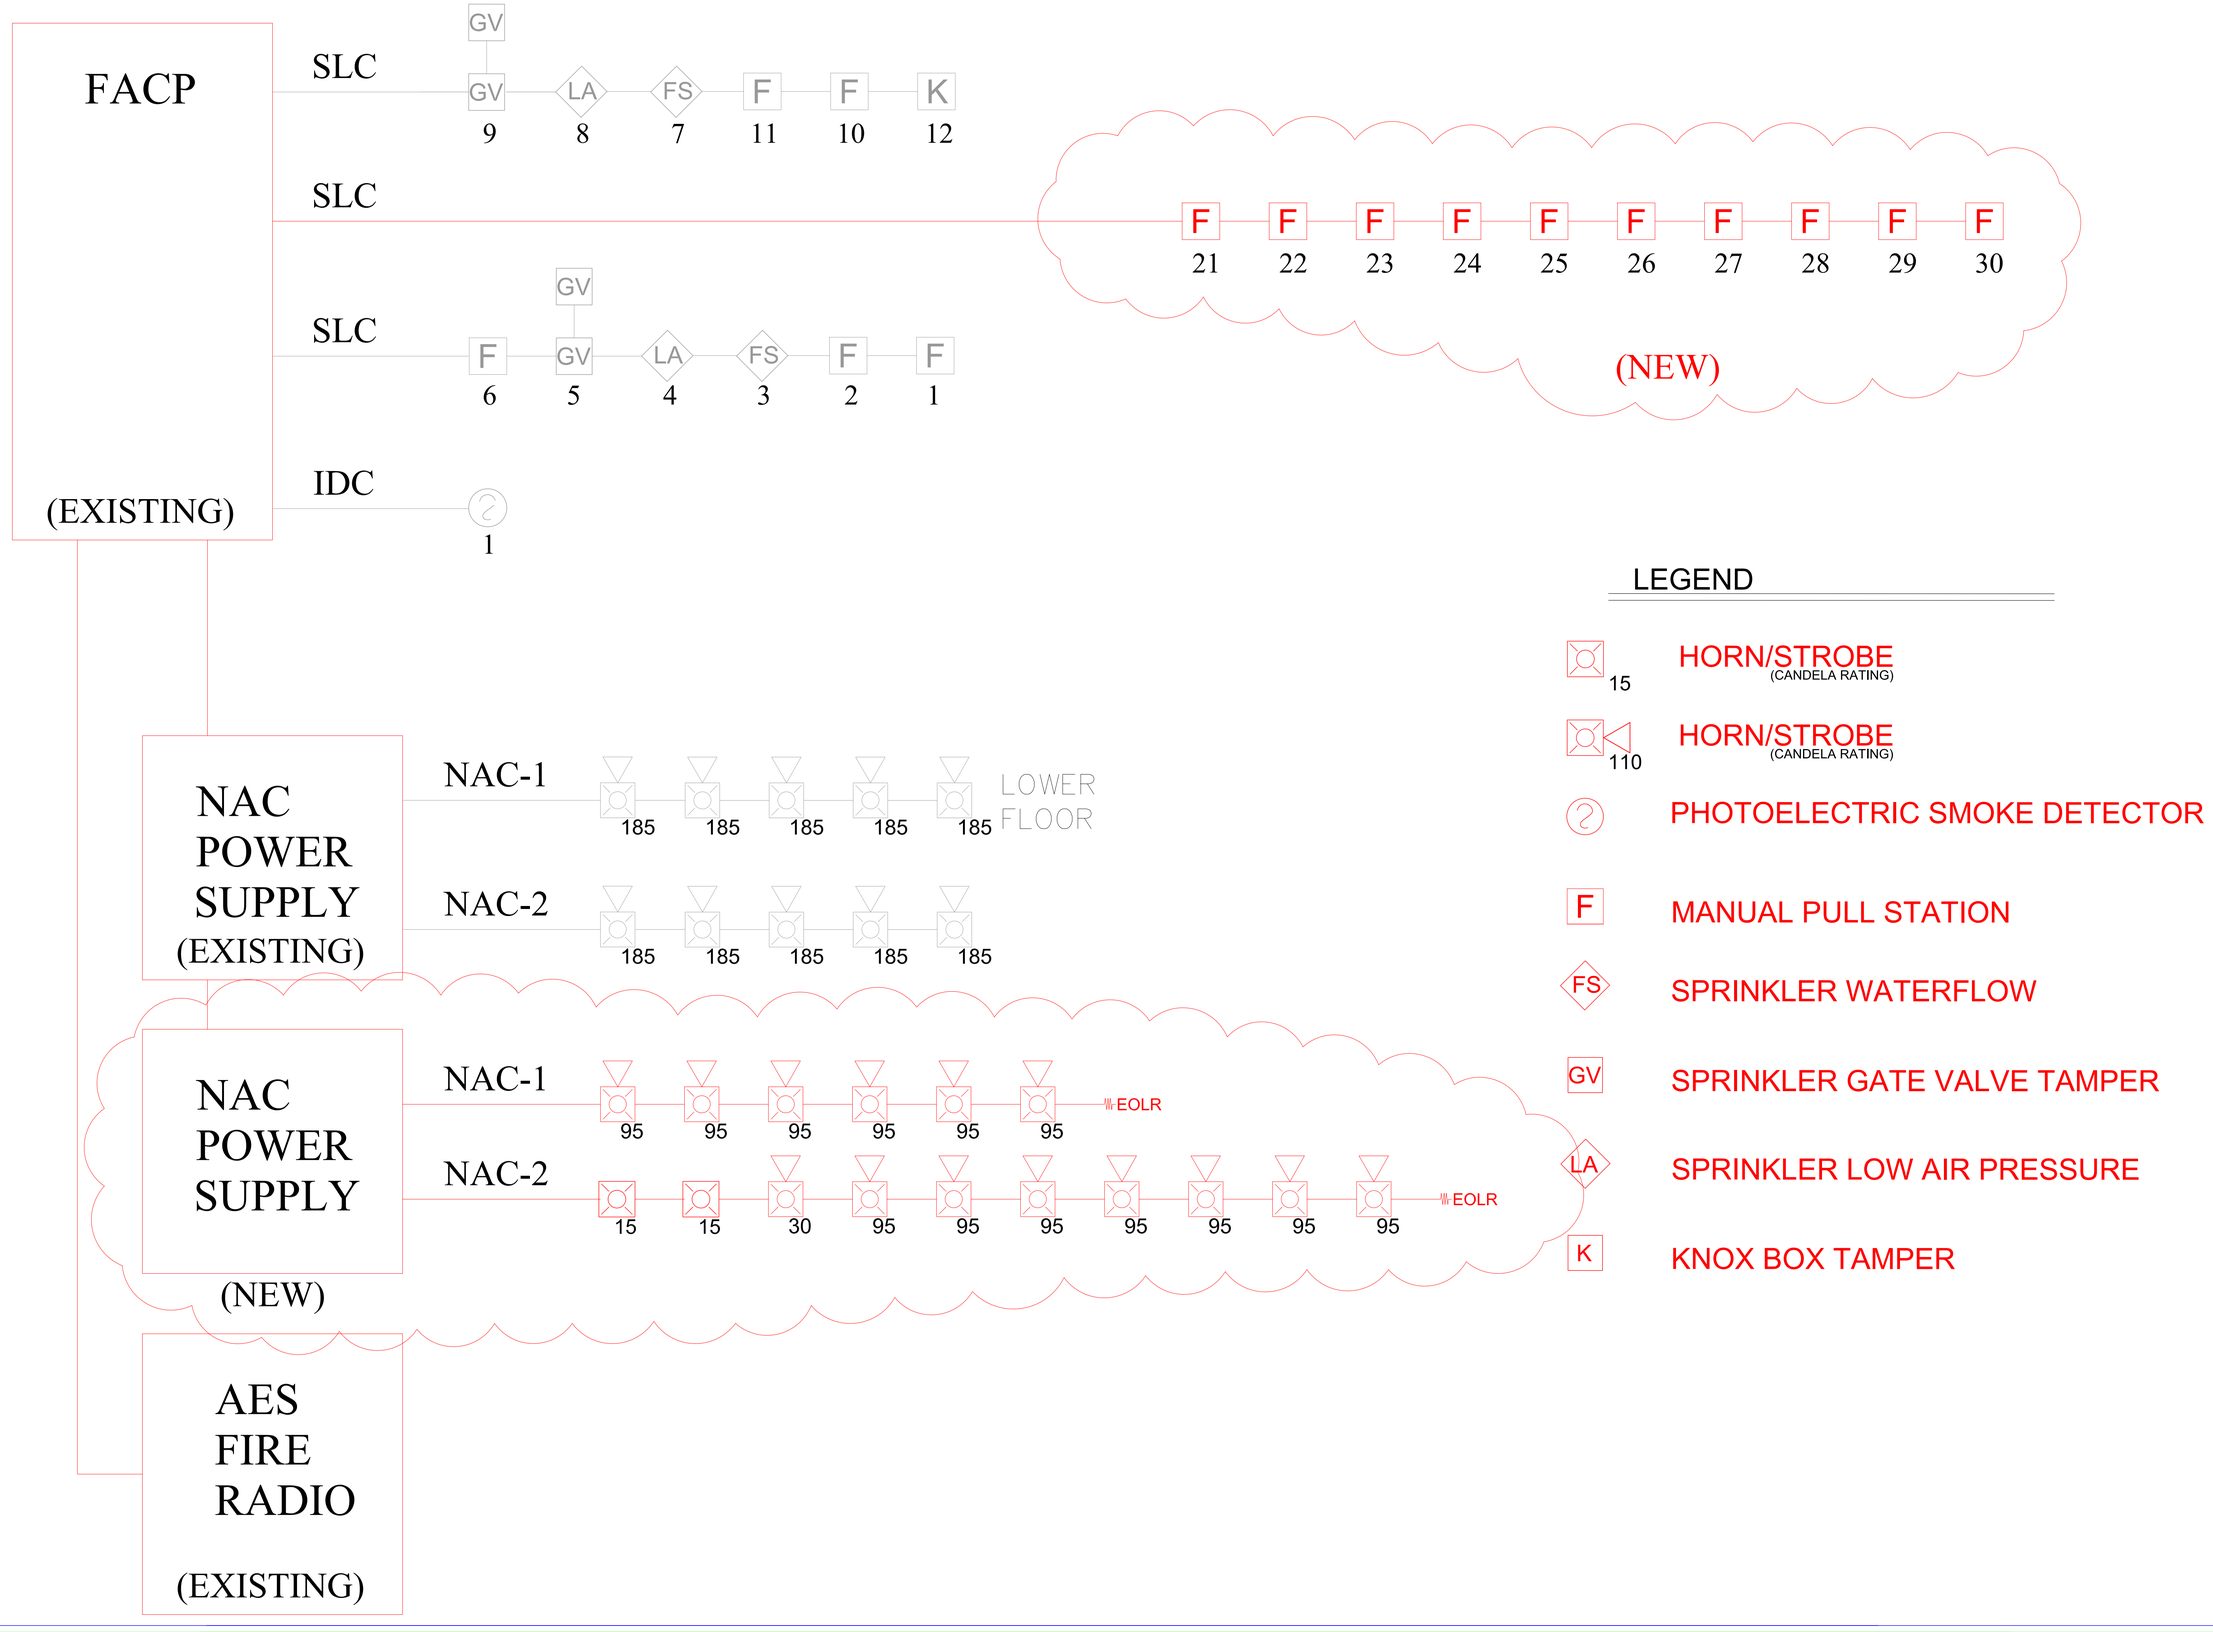

John Kimball NICET Certified Senior Engineering Technician
Certification # 107989

securadyne systems

NO	REVISIONS	DATE	BY
0	ISSUED FOR BID SPEC.	11-21-13	SURV

PROJECT TITLE
NEW YARD LLC
528 COMMERCIAL ST
PORTLAND MAINE

SCALE	N.T.S.
DRAWN	SURV-JK
DATE	11-21-13

© SECURADYNE SYSTEMS

SHEET TITLE
ALARM SYSTEM RISER PLAN

SHEET NUMBER
RISER