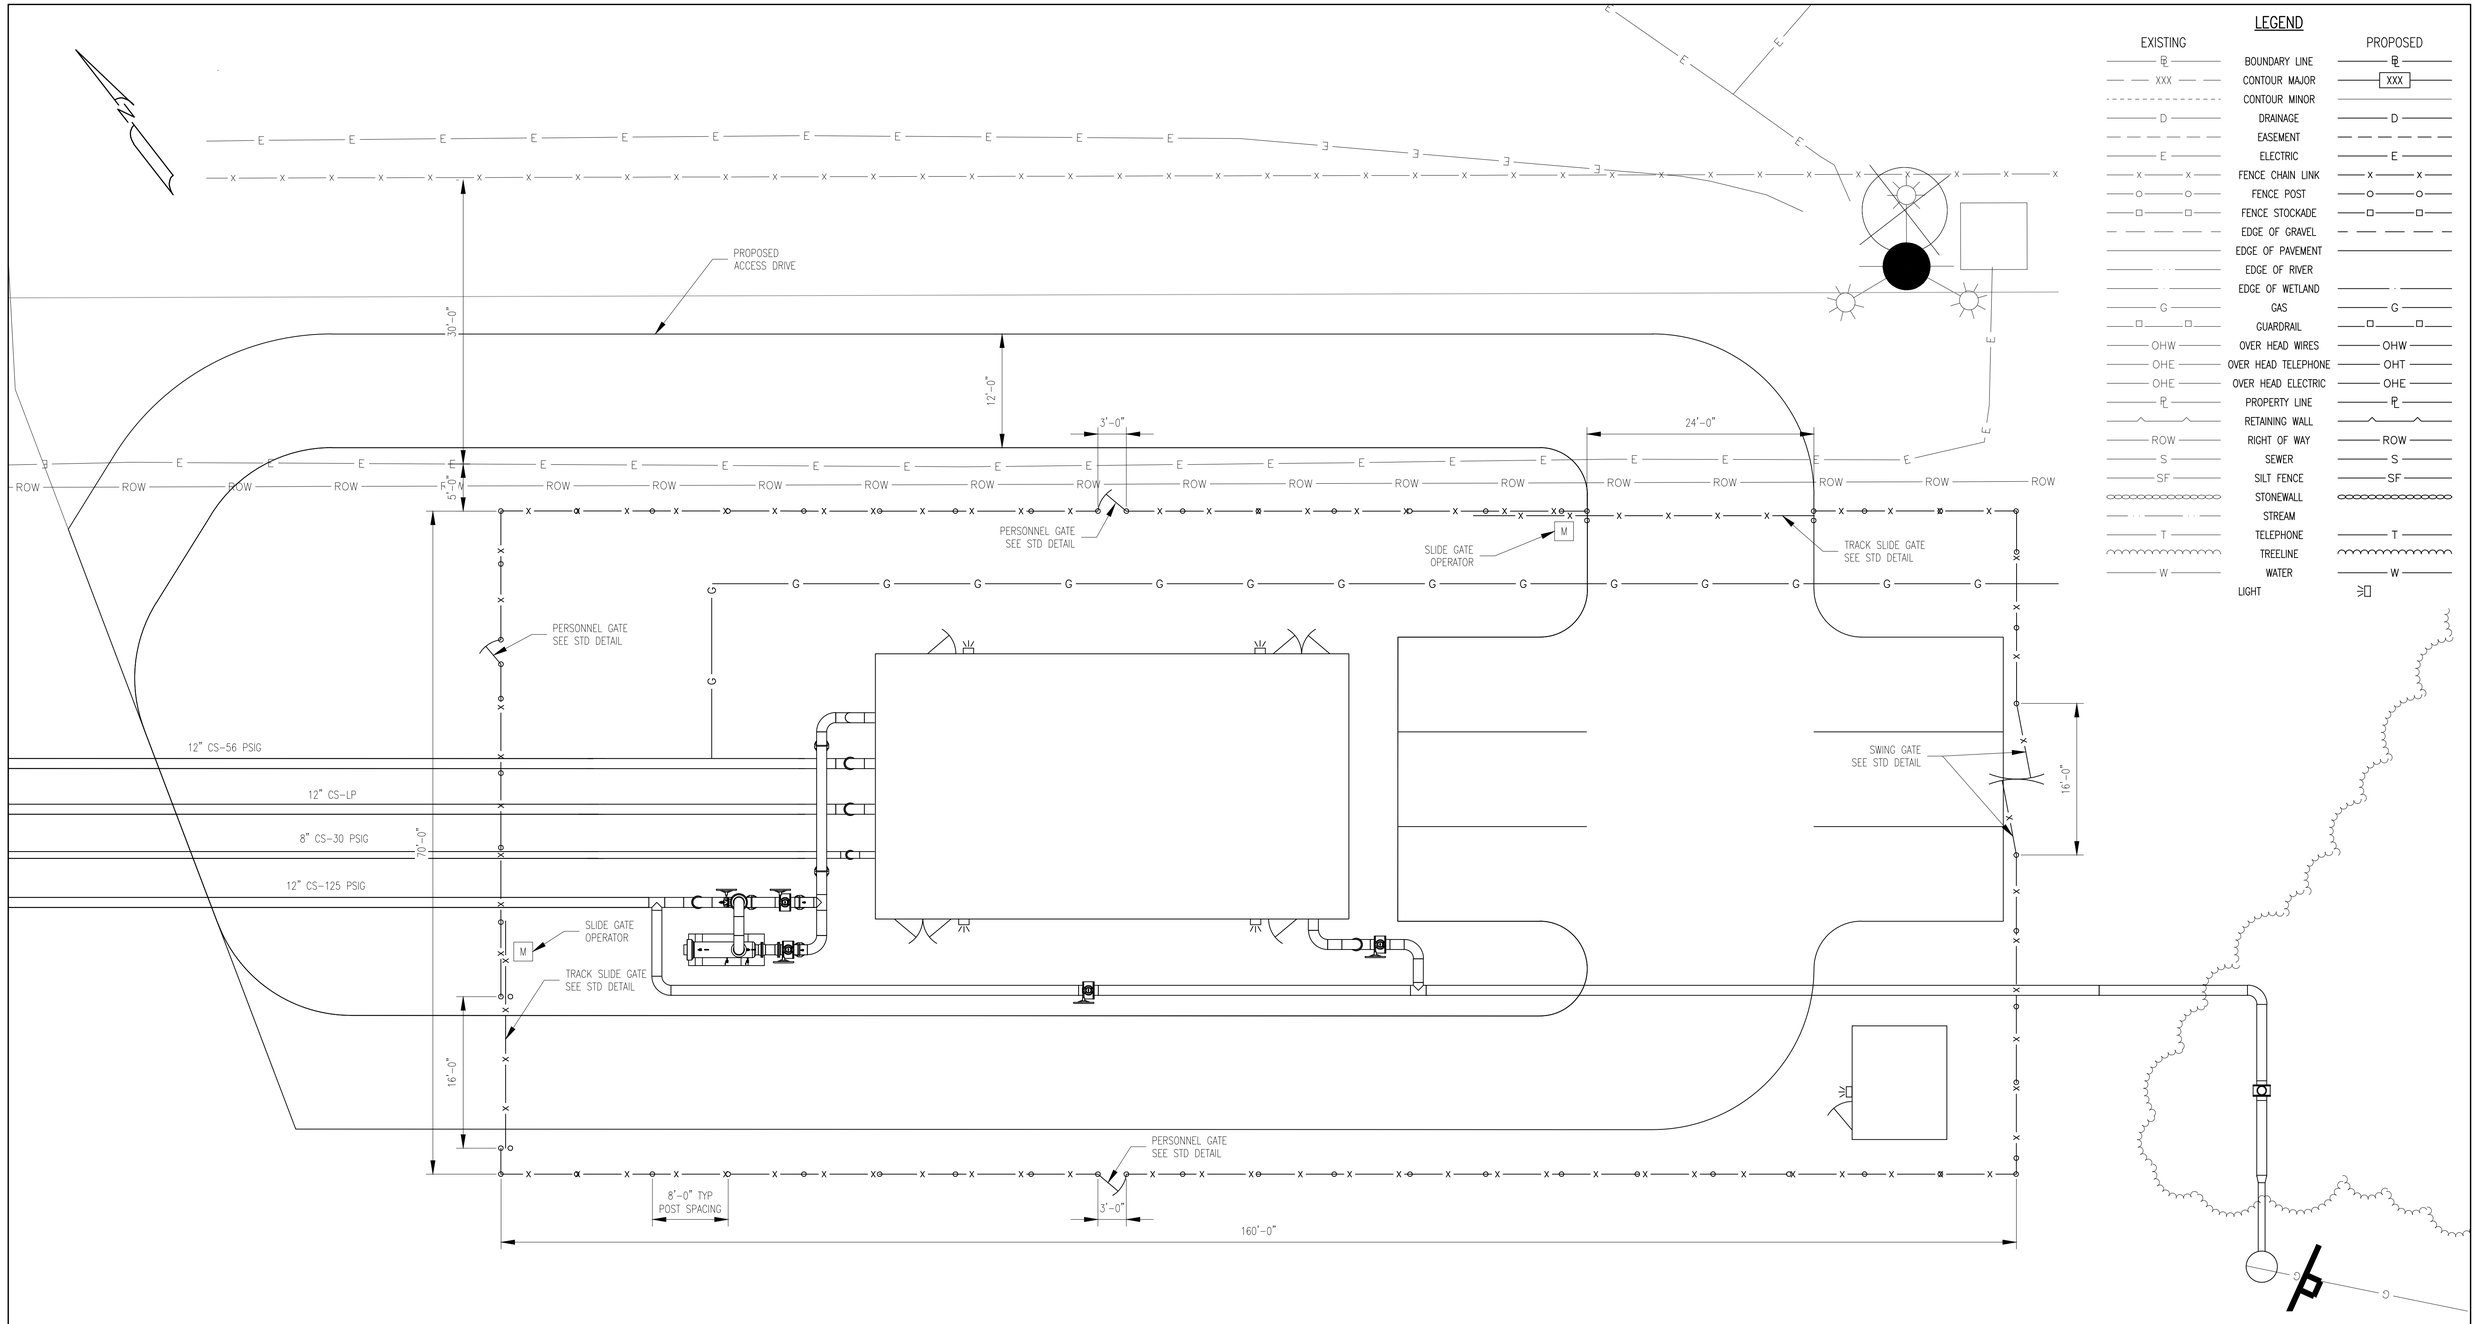

LEGEND

EXISTING		PROPOSED
PL	BOUNDARY LINE	PL
XXX	CONTOUR MAJOR	XXX
	CONTOUR MINOR	
D	DRAINAGE	D
	EASEMENT	
E	ELECTRIC	E
X X	FENCE CHAIN LINK	X X
O O	FENCE POST	O O
□ □	FENCE STOCKADE	□ □
	EDGE OF GRAVEL	
	EDGE OF PAVEMENT	
	EDGE OF RIVER	
	EDGE OF WETLAND	
G	GAS	G
□ □	GUARDRAIL	□ □
OHW	OVER HEAD WIRES	OHW
OHE	OVER HEAD TELEPHONE	OHT
OHE	OVER HEAD ELECTRIC	OHE
PL	PROPERTY LINE	PL
	RETAINING WALL	
ROW	RIGHT OF WAY	ROW
S	SEWER	S
SF	SILT FENCE	SF
	STONEWALL	
	STREAM	
T	TELEPHONE	T
	TREELINE	
W	WATER	W
	LIGHT	

GRAPHIC SCALE 1/8" = 1'-0"
8' 4' 0 8' 16' 24'

ISSUED FOR BID

REV	BY	DATE	DESCRIPTION	DWG NO.	REFERENCE DRAWINGS	SEAL AND SIGNATURE

PRJ MANAGER: MARK D. WOOD
PRJ ENGINEER: MARK D. WOOD
PRJ NAME: WEST COMMERCIAL STREET
PRJ NUMBER: 5183
PRJ MILESTONE: ISSUED FOR BID
PRJ PHASE: ISSUED FOR BID

DESIGNED BY:	MDW	05/20/16
DRAFTED BY:	RPG	05/20/16
CHECKED BY:	SMR	05/20/16
APPROVED BY:	MDW	05/20/16

CLIENT INFORMATION
Unitil
ME GAS OPERATIONS

DESIGN MANAGER: TIM BICKFORD	REVIEWED BY:	
DESIGN ENGINEER: BOB SCHUMMRICK	CHECKED BY:	
AUTH NO: 6039 167616	APPROVED BY:	

SHEET TITLE
FENCE PLAN

PROJECT NAME
WEST COMMERCIAL STREET
REGULATOR STATION

PROJECT LOCATION
PORTLAND, ME 04101

PROCESS PIPELINE SERVICES
1600 Providence Highway
Walpole, MA 02081
781.829.0524
processpipelineservices.com

FILE NAME: 5183_C00.DWG
PLOT DATE: 05/25/2016 2:58 PM
SCALE: 1/8" = 1'-0"
SIZE 22X34 | SHEET A07 | REV F
SHEET 32 OF 35