NOTES:

1. SEE DRAWING G-001 FOR GENERAL NOTES.

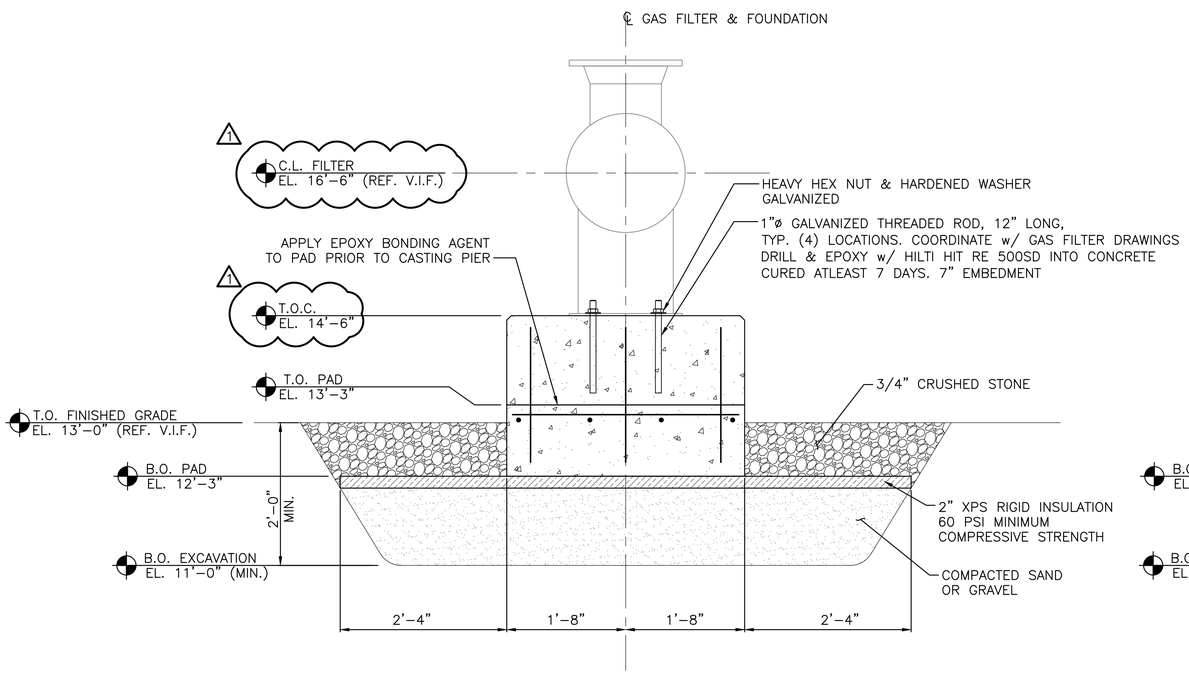

1 S-502 SECTION
SCALE: 1"=1'-0"

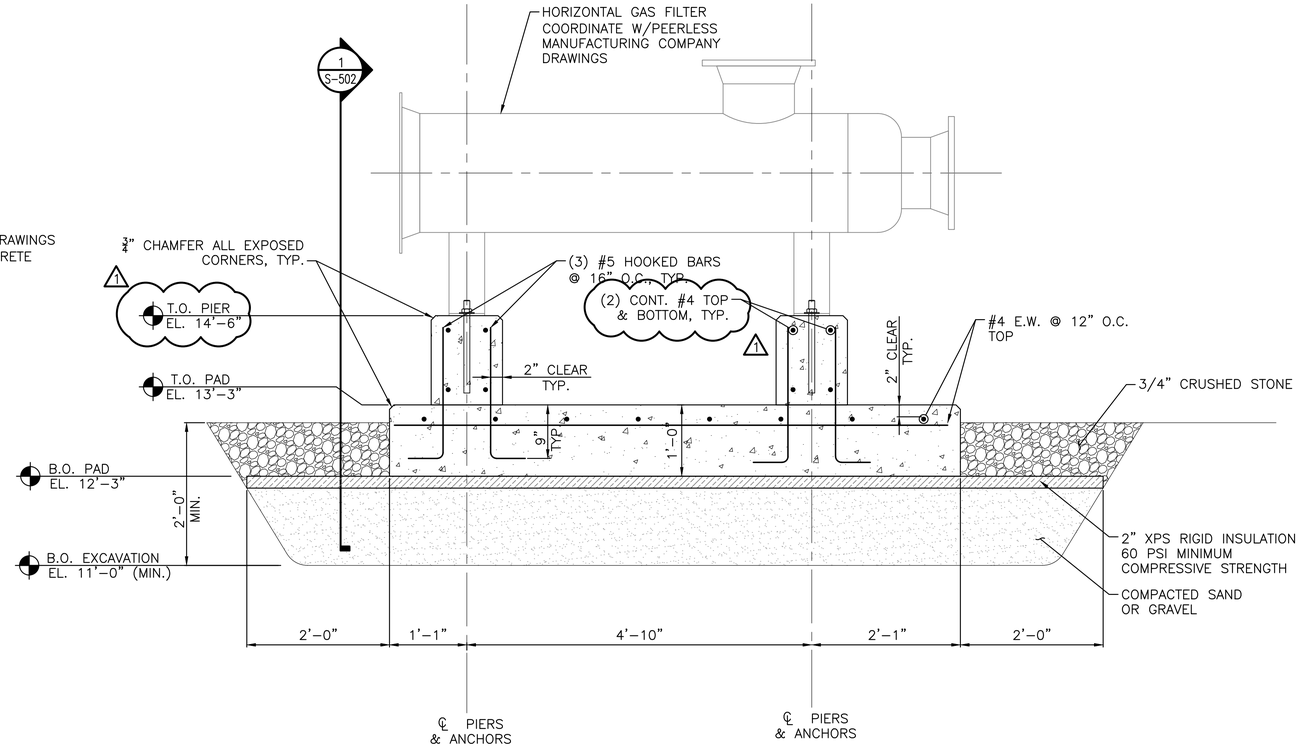

ELEVATION
SCALE: 1"=1'-0"

0 1/2' 1' 2'
Scale: 1" = 1'-0"

STATE OF MAINE
BRIAN J. BEAULIEU
No. 12004
REGISTERED PROFESSIONAL ENGINEER
06-21-2016

REV	DESCRIPTION	DWN	APP	DATE
1	REVISED FILTER ELEVATION	AKG	BJB	06/21/16
0	ISSUED FOR CONSTRUCTION	BCH	BJB	05/11/16

PROCESS PIPELINE SERVICES

232 WEST COMMERCIAL STREET
PRESSURE REGULATING STATION FOUNDATION

FOUNDATION DETAILS FOR HORIZONTAL GAS FILTER SEPARATOR

PLEASE NOTE: THIS DOCUMENT MAY NOT ACCURATELY REPRESENT THE FINAL DOCUMENT. ONLY AN ENGINEER, ARCHITECT OR SURVEYOR SIGNED, SEALED AND DATED PAPER COPY, PROVIDED BY THIS OFFICE, MAY BE UTILIZED FOR BIDDING OR CONSTRUCTION PURPOSES.

Colby Company engineering
47A York Street
Portland, Maine 04101
207.553.7753
colbycoengineering.com

SIZE: ANSI D
DATE: DATE
DES BY: AKG
DWN BY: AKG
CKD BY: BJB

PROJECT NO. 312.002.001
SHEET 4 OF 4

DRAWING NO. S-502

X:\312 Process Pipeline\312.002.001 - 232 West Commercial St Foundations\Drawings\Sheets\S-502.dwg - 6/21/2016 5:06 PM - ADAM GREENLAW