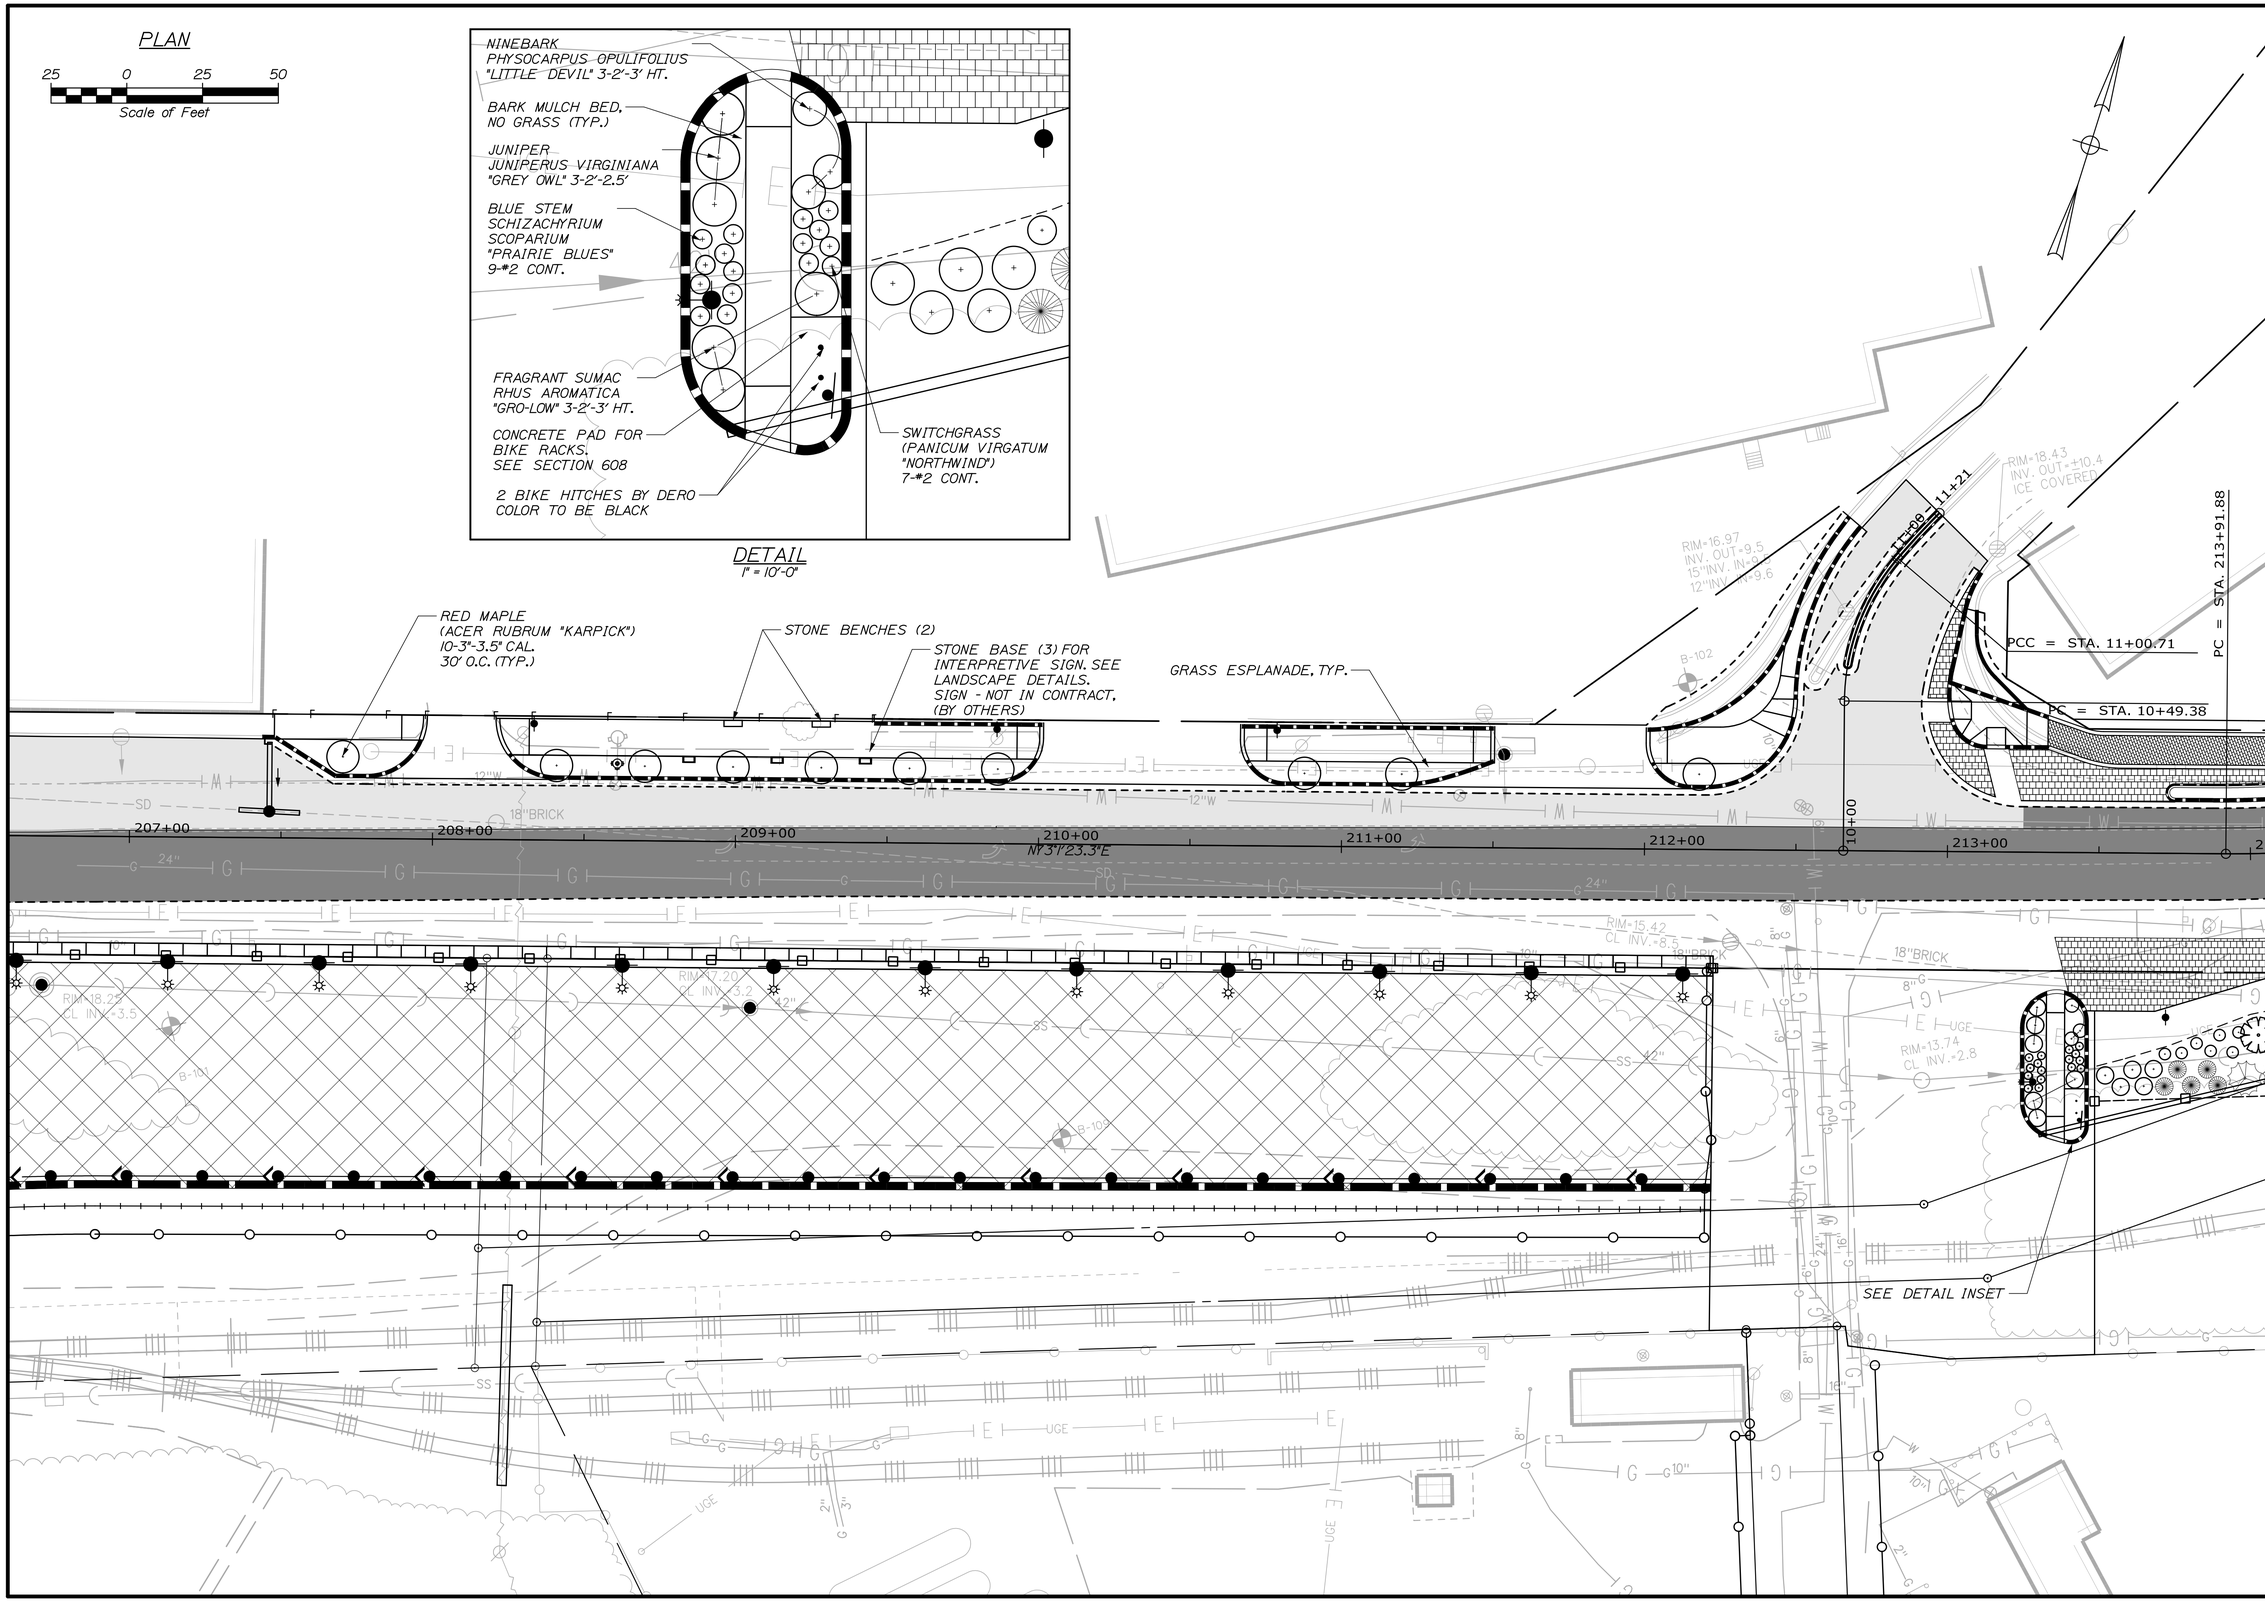

STATE OF MAINE
DEPARTMENT OF TRANSPORTATION

PROJECT NUMBER 022809.20

WIN
022809.20

	BY	DATE
PROJ. MANAGER	J. KITTREDGE	
DESIGN-DETAILED	PC	06/14
CHECKED-REVIEWED	MPC	06/14
DESIGN2-DETAILED2	CRM	
DESIGN3-DETAILED3		
REVISIONS 1		
REVISIONS 2		
REVISIONS 3		
REVISIONS 4		
FIELD CHANGES		

SIGNATURE

P.E. NUMBER

DATE

PORTLAND INTERNATIONAL MARINE TERMINAL
EXISTING LAYDOWN AND CONNECTING CORRIDOR CONNECTION
PORTLAND CUMBERLAND COUNTY

LANDSCAPING PLAN

SHEET NUMBER

C21

Date:6/26/2014

Username:

Division:

Filename: 024_Landscape1.dgn