PROJECT: PORTLAND YACHT – NEW YARD

SUBJECT: LEGACY BUILDING FOUNDATION

ITEM: GENERAL PLAN

GAGNON ENGINEERING INC.
Structural Consultants

DATE: 10/7/13

BY: RG

SHEET: 1 OF 8

gei #205

FOUNDATION PLAN

Scale: 1/16" = 1'-0" (11x17)

NOTES:
Top/Piers = Top/Walls = El. 15.0' UNO
Inside & Outside Grades Slope from El.14.5' (West) to El.13.0' East (see Civil Plans)
Bott./Footing Els. (BFE) are 4.0' below grade
Infill Walls (betw Piers) are 8" UNO

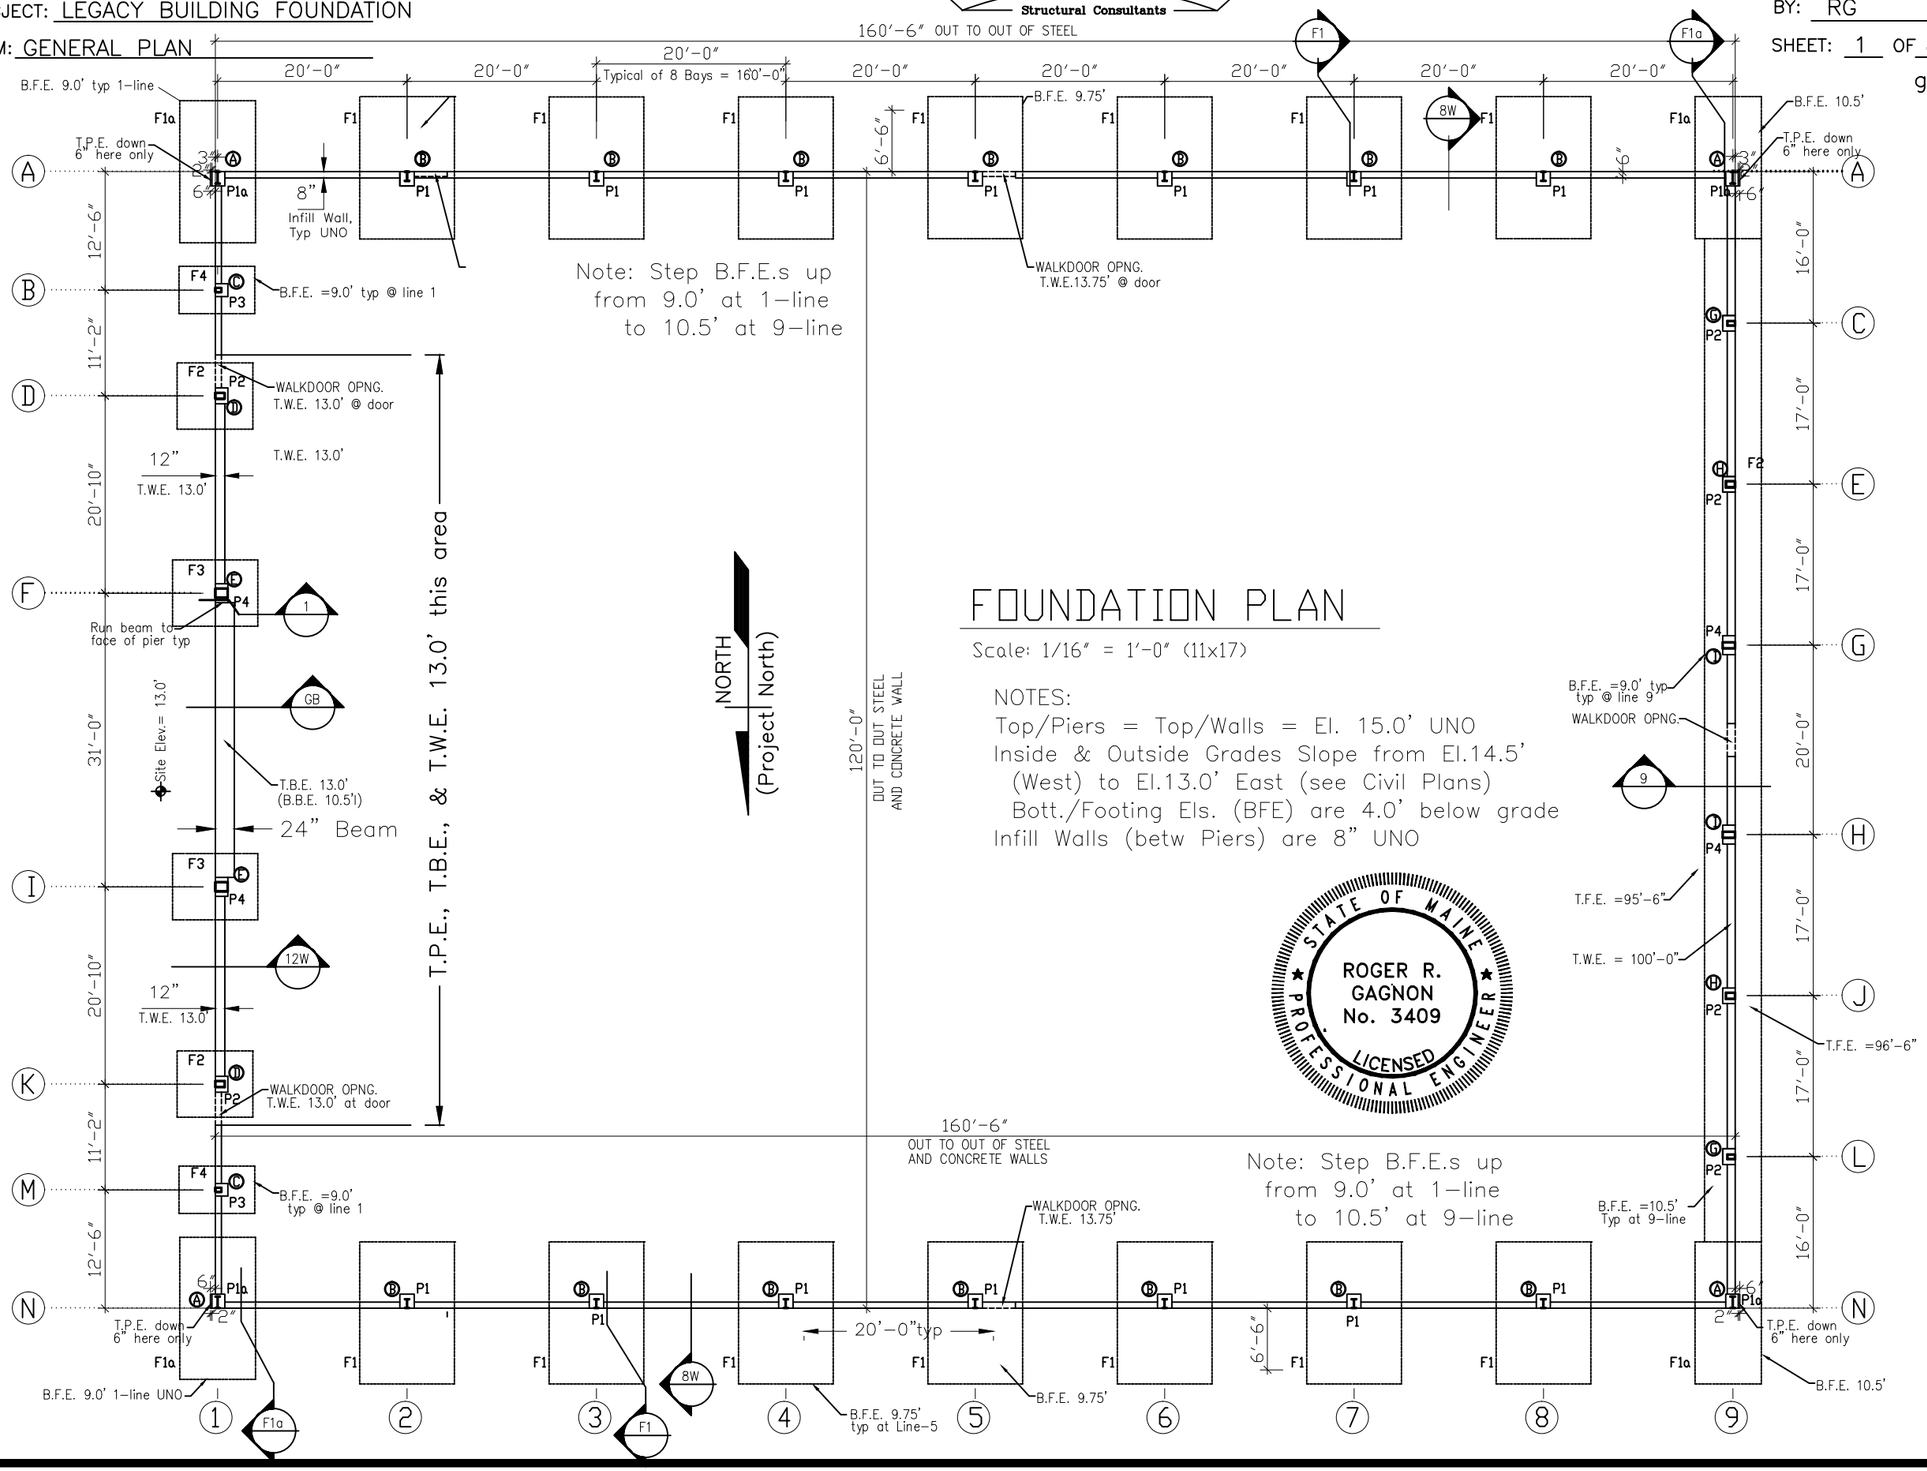

STATE OF MAINE
ROGER R. GAGNON
No. 3409
LICENSED PROFESSIONAL ENGINEER