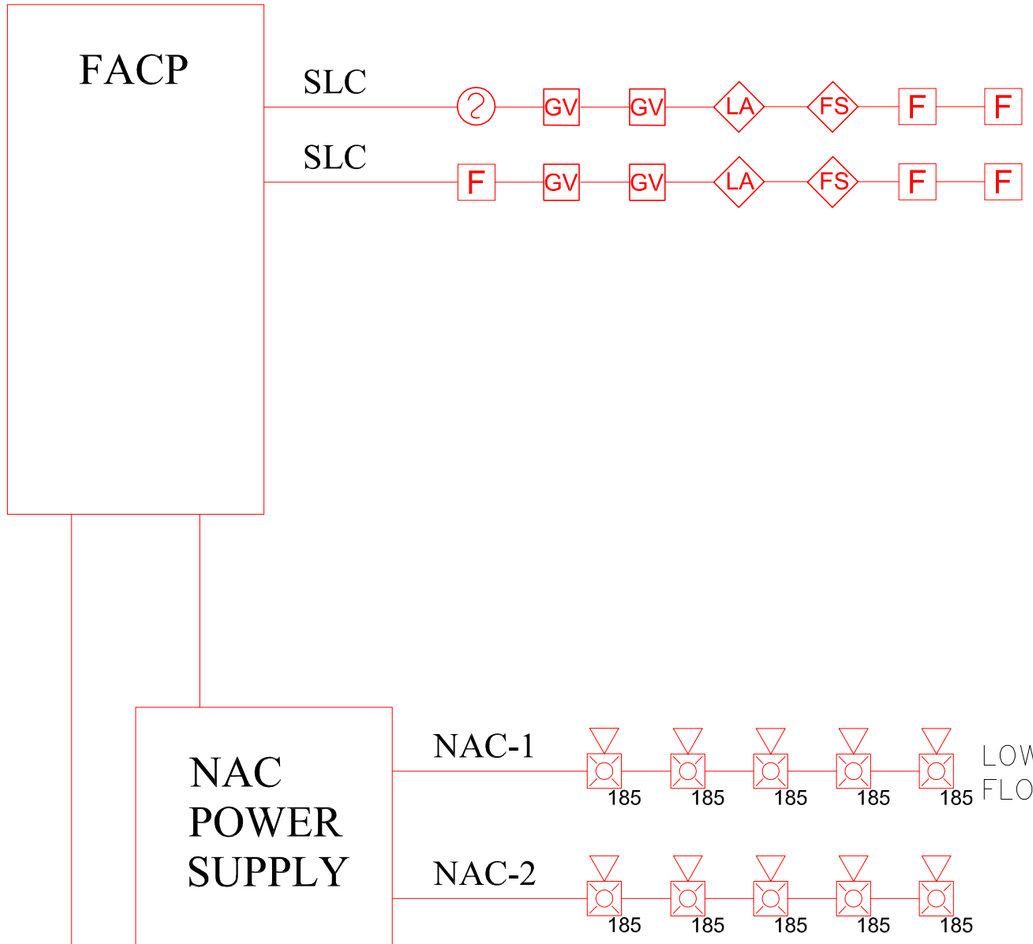

LEGEND

110 HORN/STROBE (CANDELA RATING)

PHOTOELECTRIC SMOKE DETECTOR

F MANUAL PULL STATION

FS SPRINKLER WATERFLOW

GV SPRINKLER GATE VALVE TAMPER

LA SPRINKLER LOW AIR PRESSURE

John Kheshi NICET Certified Senior Engineering Technician
Certification # 107999
securadyne systems
NE Reg Admin Mgr Office
400 Bosch Blvd
New Britain, CT 06053
Phone: 860-515-4444
Fax: 860-515-4444
NE Reg Portland ME Office
Phone: 207-221-0022

PROJECT TITLE
NEW YARD LLC
528 COMMERCIAL ST
PORTLAND MAINE

SCALE N.T.S.
DRAWN SURV-JK
DATE 11-21-13
SECURADYNE SYSTEMS

SHEET TITLE
ALARM SYSTEM
RISER PLAN

SHEET NUMBER
RISER