PROJECT: PORTLAND YACHT – NEW YARD
SUBJECT: LEGACY BUILDING FOUNDATION
ITEM: EAST END PLAN

GAGNON ENGINEERING INC.
Structural Consultants

DATE: 10/7/13
BY: RG
SHEET: 1a OF 9999

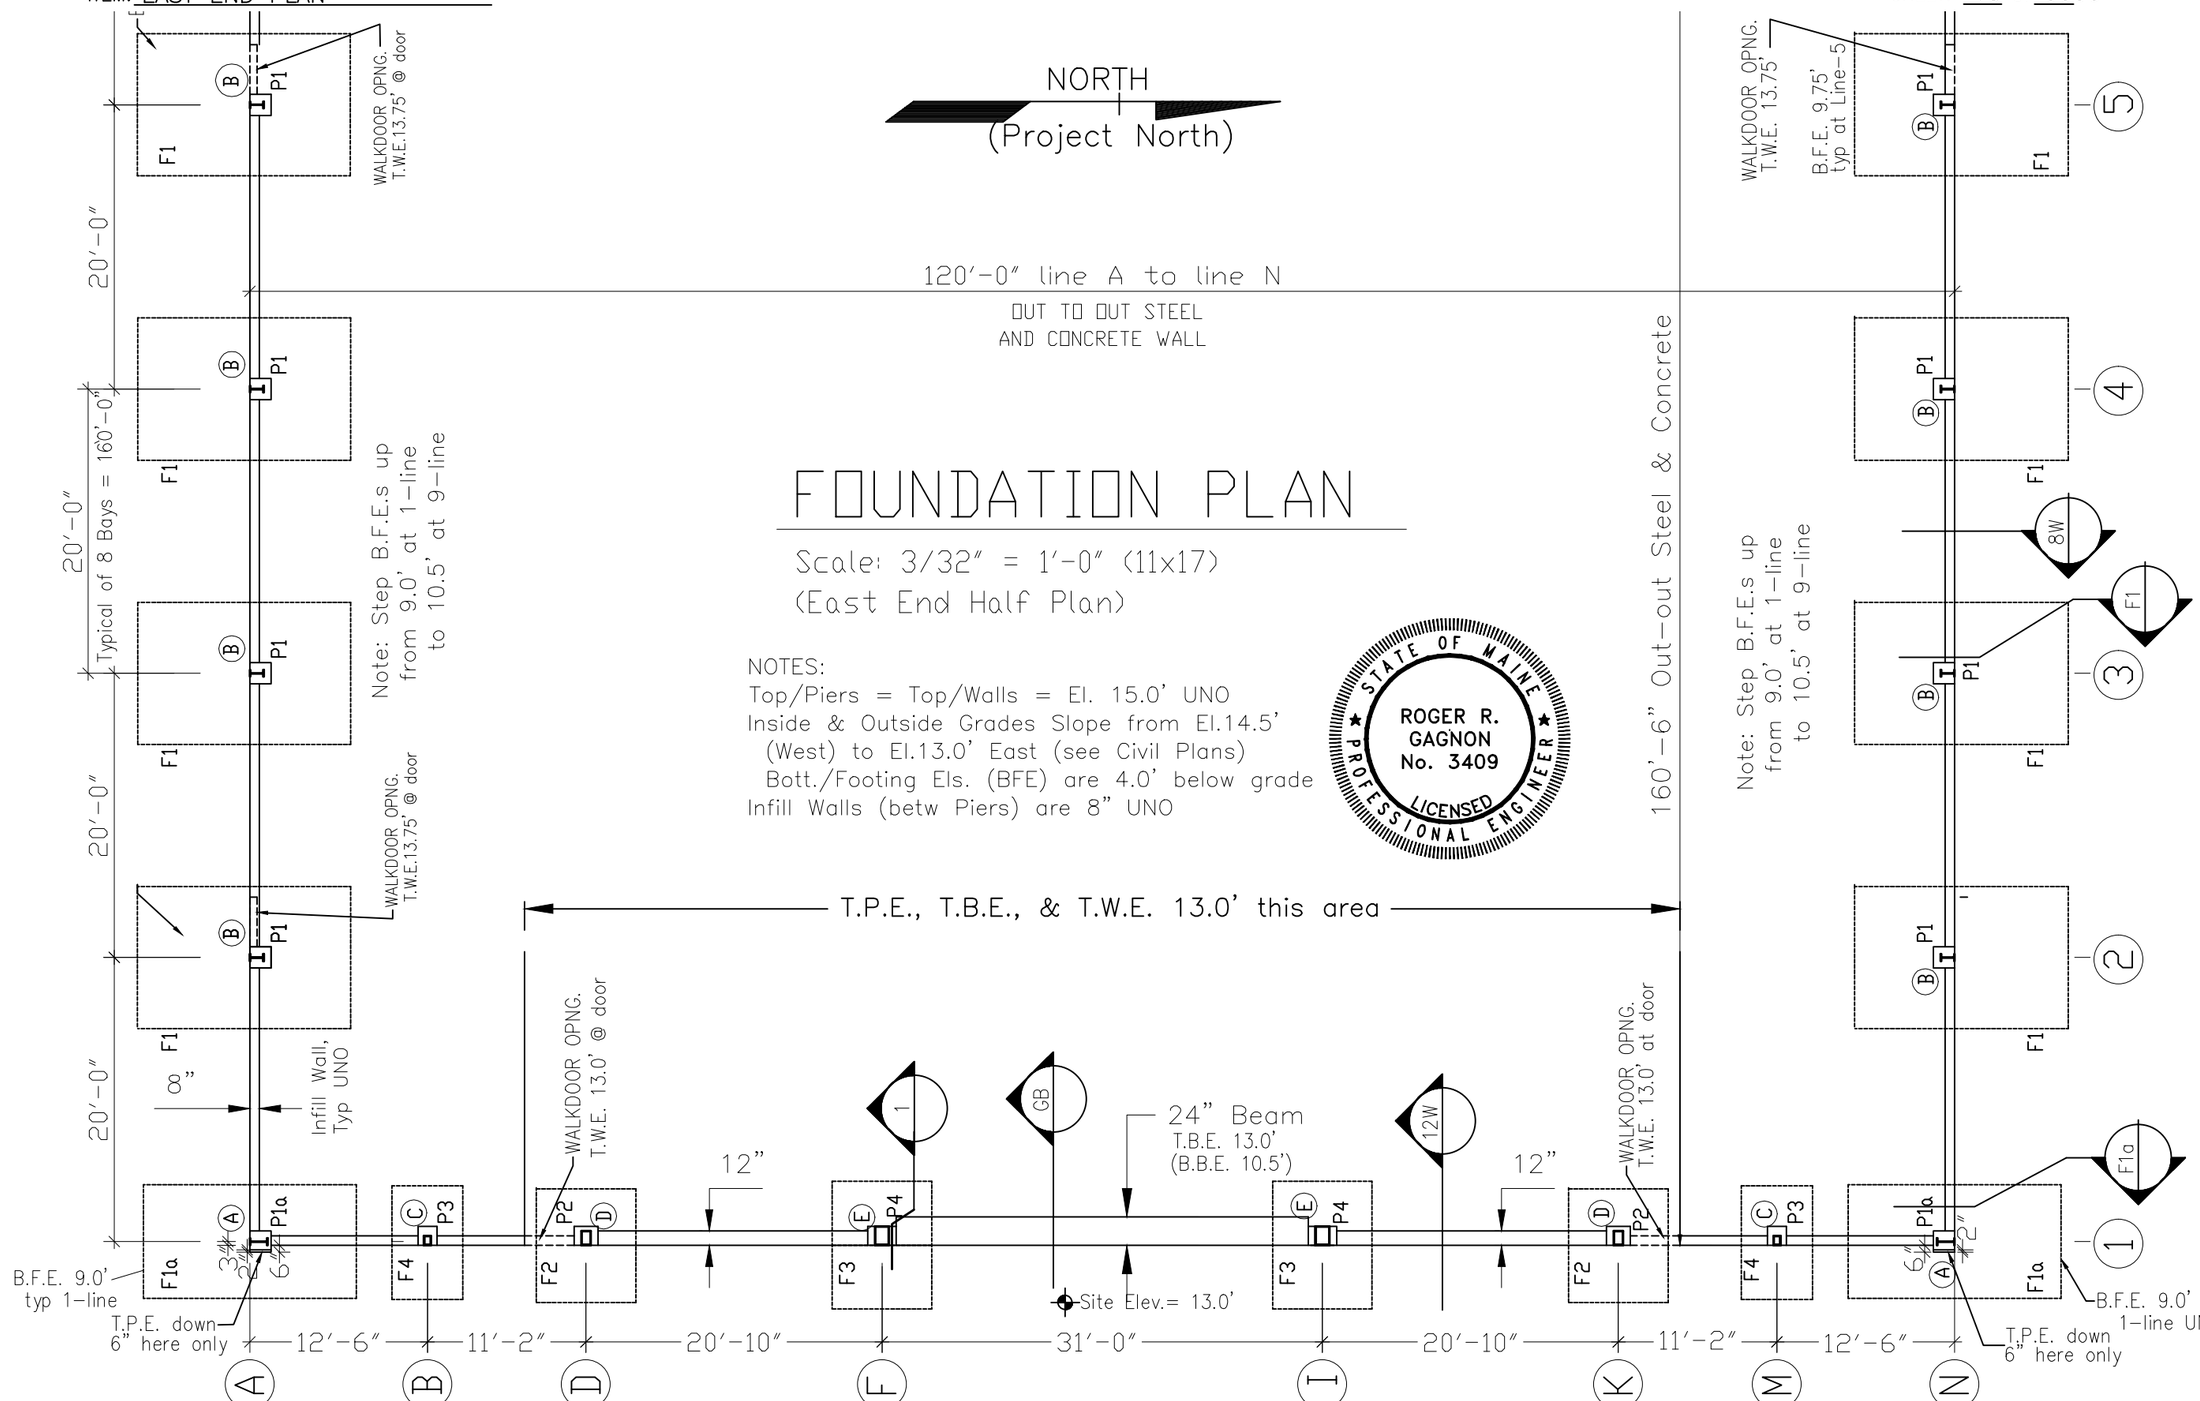

FOUNDATION PLAN

Scale: 3/32" = 1'-0" (11x17)
(East End Half Plan)

NOTES:
Top/Piers = Top/Walls = El. 15.0' UNO
Inside & Outside Grades Slope from El.14.5'
(West) to El.13.0' East (see Civil Plans)
Bott./Footing Els. (BFE) are 4.0' below grade
Infill Walls (betw Piers) are 8" UNO

STATE OF MAINE
ROGER R. GAGNON
No. 3409
PROFESSIONAL ENGINEER
LICENSED