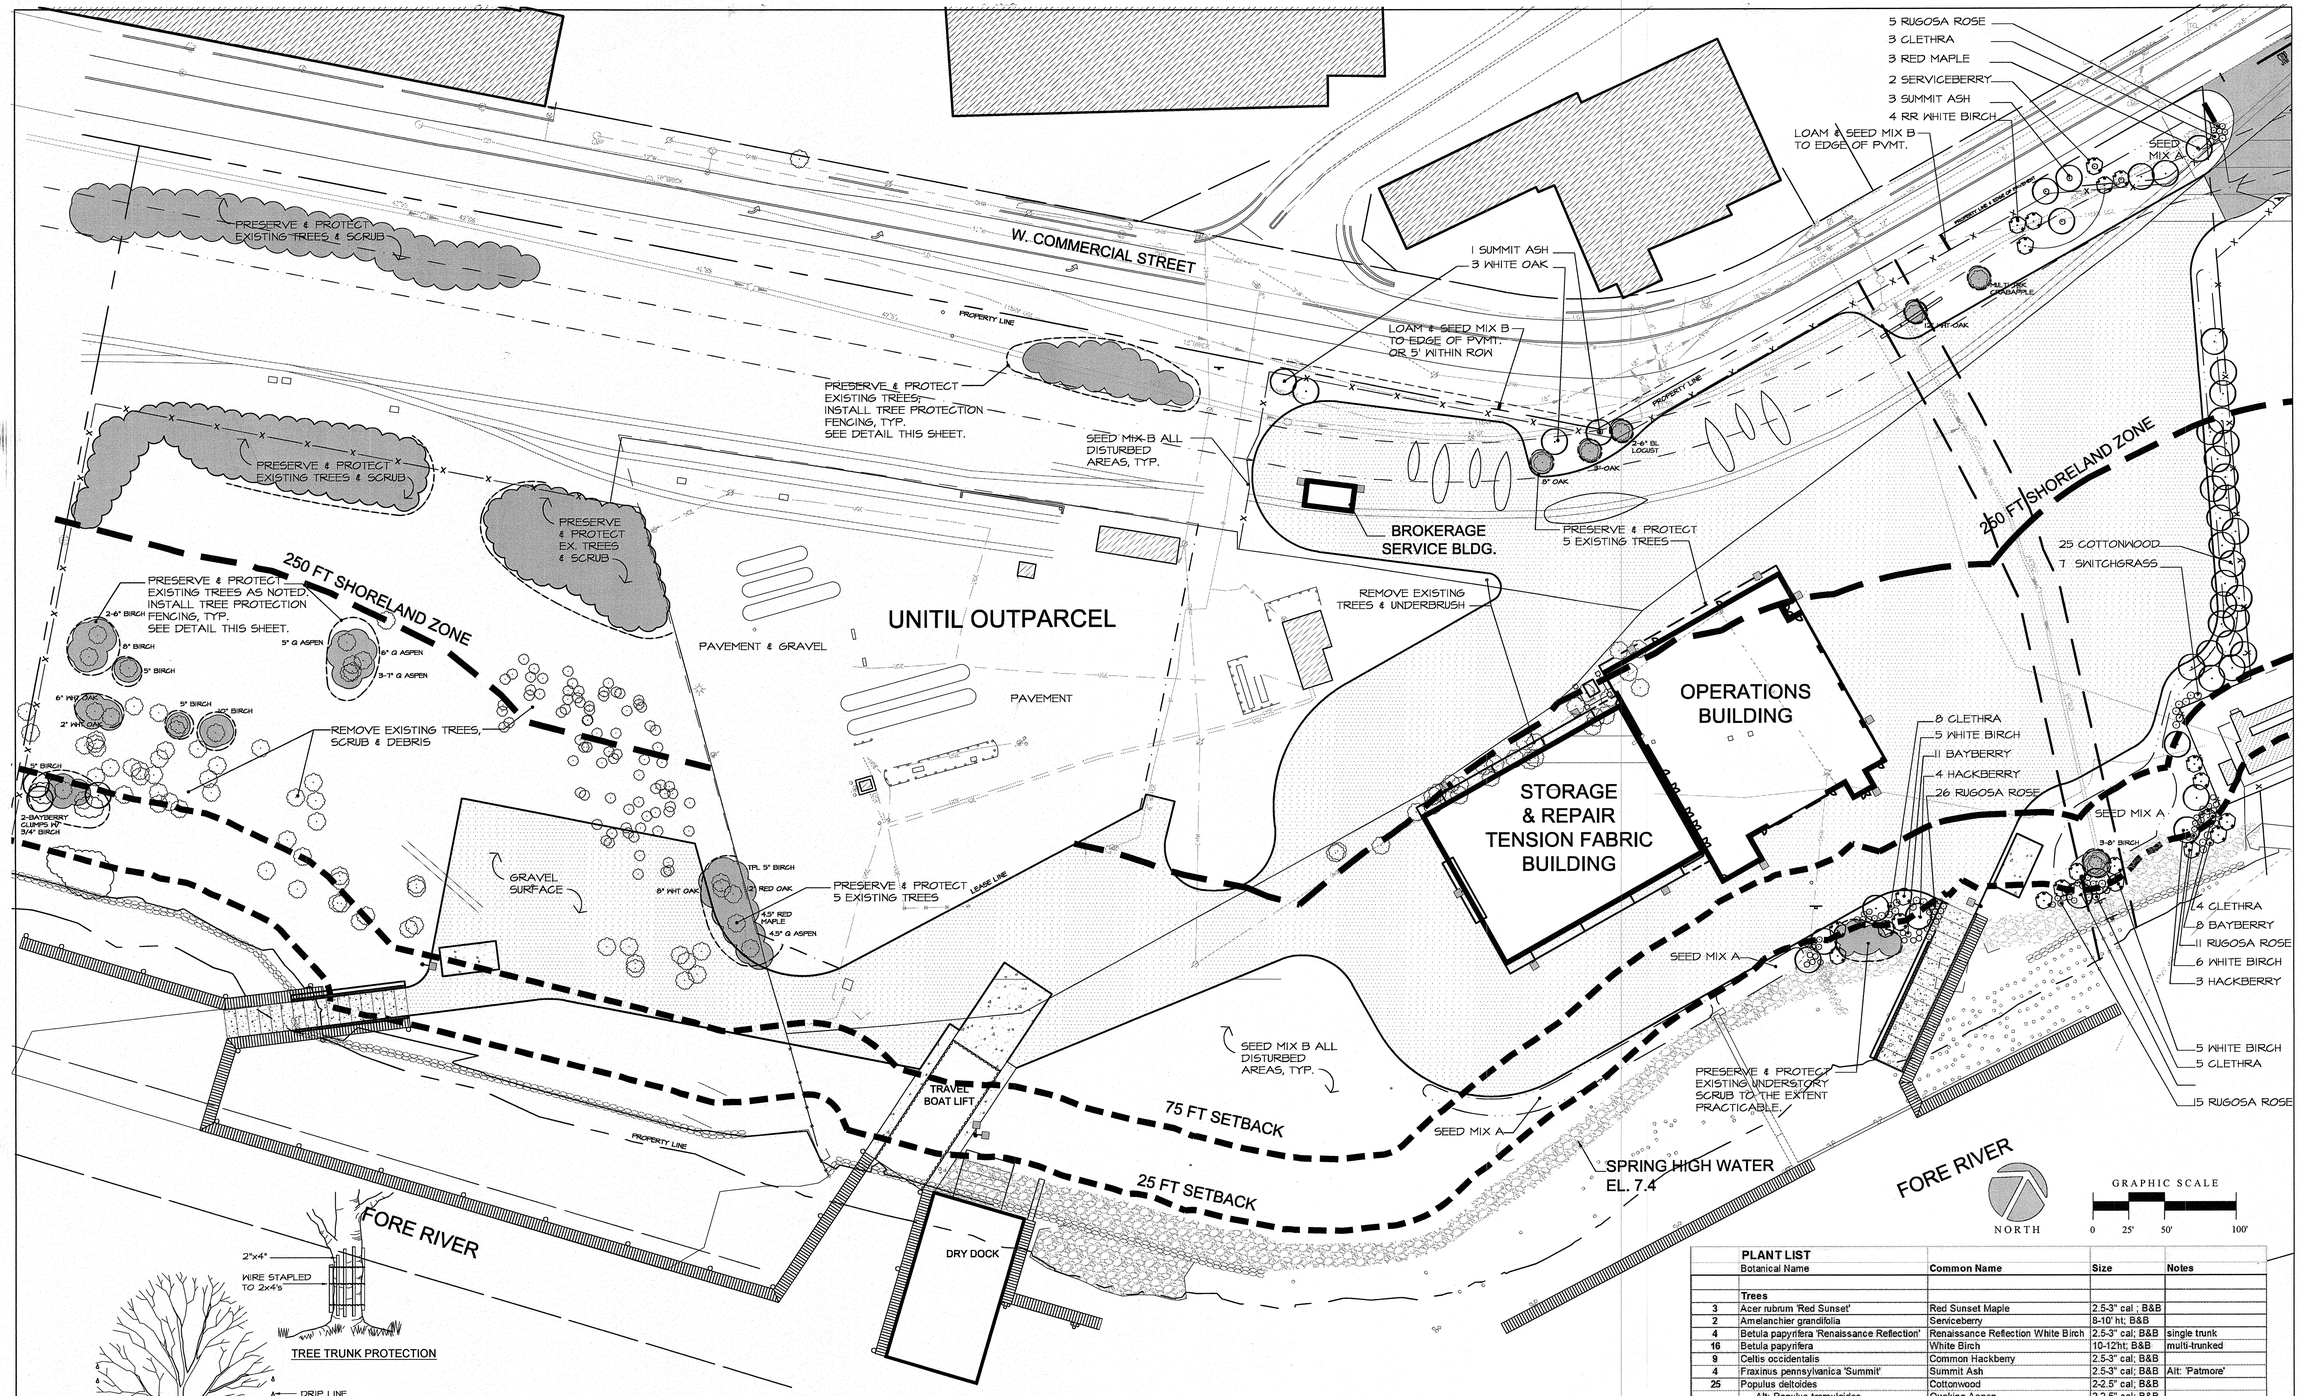

1 L1.0 LIMIT OF WORK FENCING/ EXISTING TREE PROTECTIVE FENCING
NOT TO SCALE

PLANT LIST

	Botanical Name	Common Name	Size	Notes
	Trees			
3	Acer rubrum 'Red Sunset'	Red Sunset Maple	2.5-3" cal ; B&B	
2	Amelanchier grandifolia	Serviceberry	8-10' ht; B&B	
4	Betula papyrifera 'Renaissance Reflection'	Renaissance Reflection White Birch	2.5-3" cal; B&B	single trunk
16	Betula papyrifera	White Birch	10-12'ht; B&B	multi-trunked
9	Celtis occidentalis	Common Hackberry	2.5-3" cal; B&B	
4	Fraxinus pennsylvanica 'Summit'	Summit Ash	2.5-3" cal; B&B	Alt: 'Patmore'
25	Populus deltoides	Cottonwood	2-2.5" cal; B&B	
	Alt: Populus tremuloides	Quaking Aspen	2-2.5" cal; B&B	
3	Quercus alba	White Oak	2.5-3" cal; B&B	
	Shrubs and Ornamental Grasses			
20	Clethra alnifolia	Sweetshrub or Clethra	24-30"ht; 3 gal	5' oc
19	Myrica pensylvanica	Northern Bayberry	24-30"ht; 3-5 gal	4' oc
7	Panicum virgatum 'Dallas Blues'	Dallas Blues Switchgrass	full; 3 gal	5' oc Alt: 'Heavy Metal'
57	Rosa rugosa	Rugosa Rose, pink	24-30"ht; 3 gal	4' oc
	Miscellaneous			
	Mulch, shredded		cy; 3" depth	
	Seed Mix A - Conservation Mix (mix of grasses, wildflowers, legumes) @ 1 lb/1000 sf			
	(e.g., Bluestem, Rye, Switchgrass, Aster, Goldenrod, Milkweed)			
	Seed Mix B - Cottage Mix @ 7 lbs/1000 sf			
	(35% Tall Fescue, 30% Creeping Red Fescue, 20% Perennial Ryegrass, 15% Annual Ryegrass)			

LICENSED LANDSCAPE ARCHITECT STEPHEN B. MOHR NO. 75 STATE OF MAINE

SUBMITTED FOR PERMITTING 12-4-2012

MOHR & SEREDIN
Landscape Architects, Inc.
18 Pleasant Street, Portland, Maine 04101
ph: 1.207.871.0003
fax: 1.207.871.1419

CANAL LANDING

West Commercial Street Portland, Maine

Title:

PHASE 1 LANDSCAPE PLAN

No.	Date	Revision
	10-29-12	Site Plan Subm to City
1	12-3-12	2 Bldgs & ltg, gravel

Job # 799
Date: 10-16-2012
Scale: 1" = 50'-0"
Drawn: SEB
Checked: SM

Dwg. No. L1.0