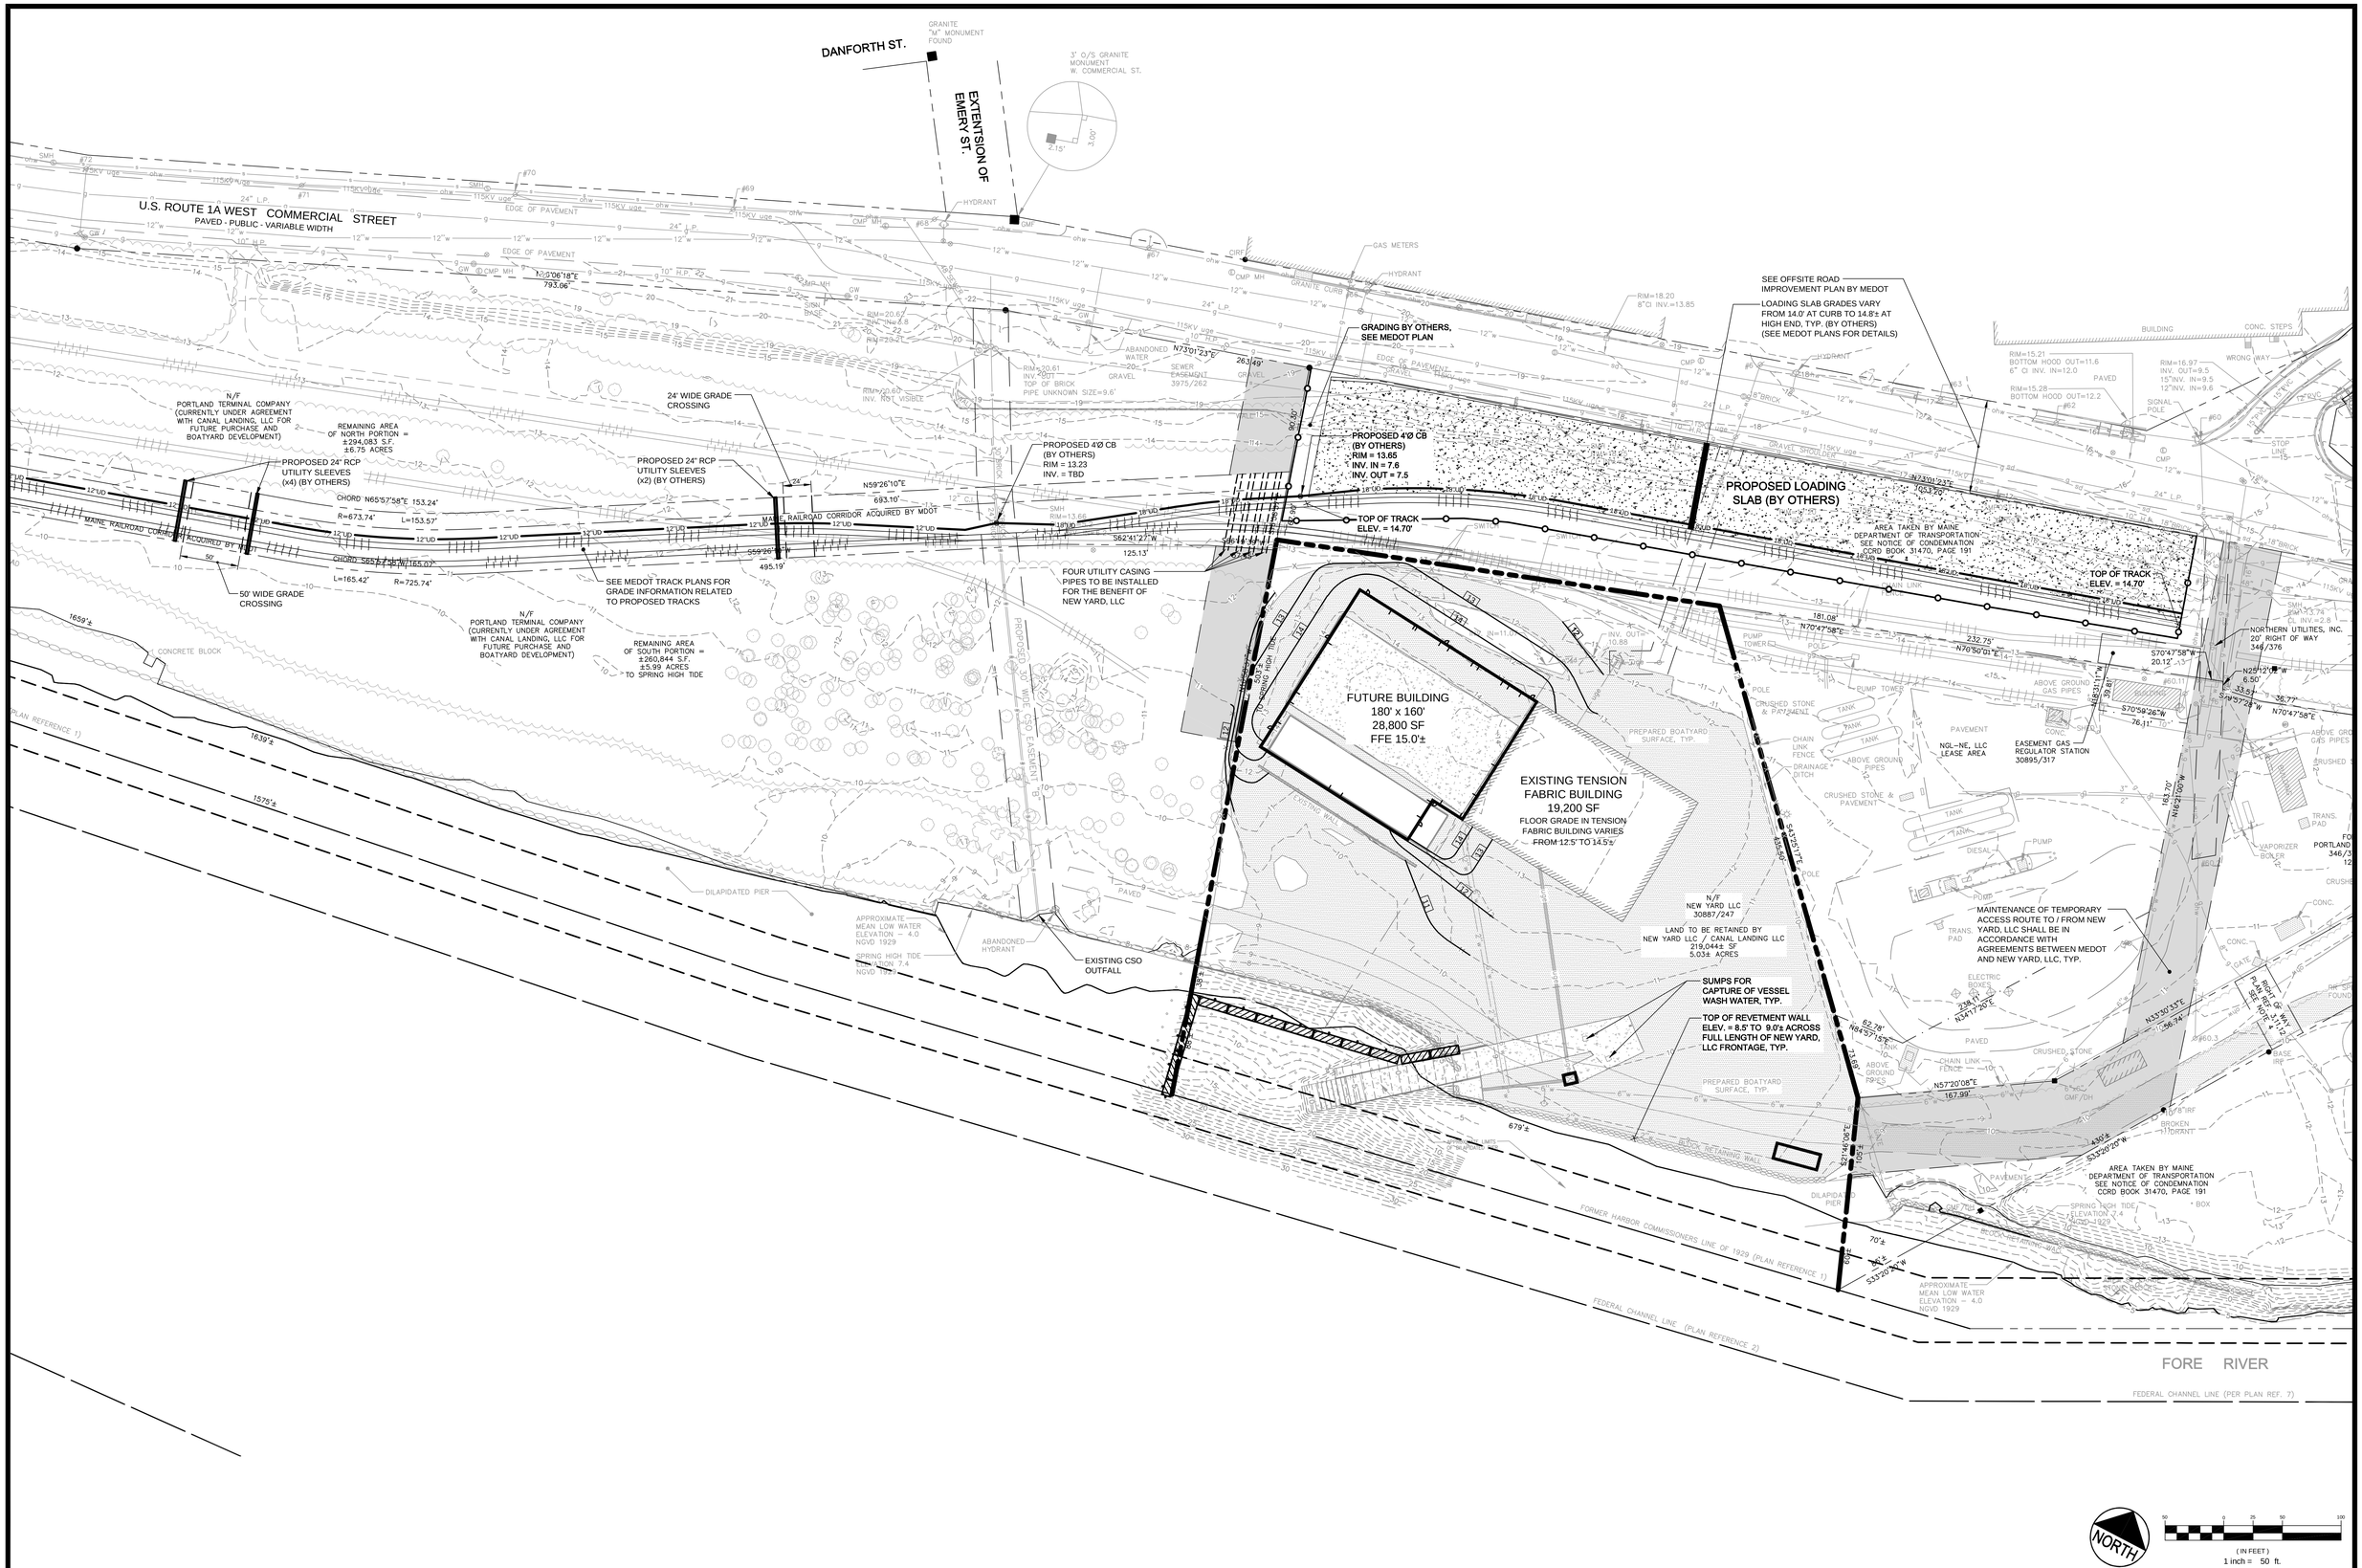

REV	DATE	DESCRIPTION
1	07.02.14	AMENDED SITE PLAN TO CITY OF PORTLAND

REVISIONS

STATE OF MAINE — STEPHEN R. BUSHEY — LICENSED PROFESSIONAL ENGINEER

P.E. STEPHEN BUSHEY
LIC. # 7429

PROJECT: CANAL LANDING AMENDED SITE PLAN

SHEET TITLE: AMENDED GRADING AND DRAINAGE PLAN

CLIENT: NEW YARD LLC
58 FORE STREET
PORTLAND, ME 04101

FAY, SPOFFORD & THORNDIKE
ENGINEERS · PLANNERS · SCIENTISTS
778 MAIN ST, SUITE 8, SOUTH PORTLAND, ME 04106

DRAWN:	CMW	DATE:	JUNE 2014
DESIGNED:	SRB	SCALE:	1" = 50'
CHECKED:	SRB	JOB NO.	3091.03
FILE NAME:	3091.03-GRADING		
SHEET	C-3.1		

R:\3091.03 Canal Landing\Cadd\Permit Set\West End\dwg\3091.03-GRADING.dwg winter_c 7/2/2014 9:03 AM