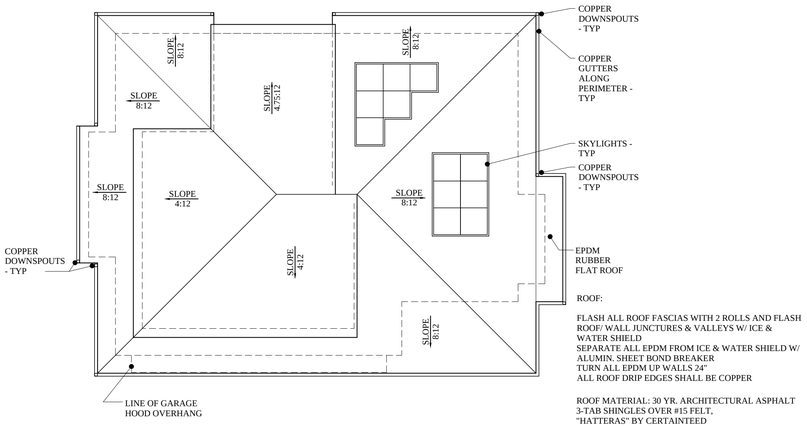

ROOF:

FLASH ALL ROOF FASCIAS WITH 2 ROLLS AND FLASH ROOF/ WALL JUNCTURES & VALLEYS W/ ICE & WATER SHIELD
SEPARATE ALL EPDM FROM ICE & WATER SHIELD W/ ALUMIN. SHEET BOND BREAKER
TURN ALL EPDM UP WALLS 24"
ALL ROOF DRIP EDGES SHALL BE COPPER

ROOF MATERIAL: 30 YR. ARCHITECTURAL ASPHALT 3-TAB SHINGLES OVER #15 FELT. "HATTERAS" BY CERTAINTEED

ROOF PLAN

SCALE: 1/8"=1'-0"

WALL LEGEND

- EXISTING WALL
- NEW WALL
- EXISTING WALL TO BE REMOVED

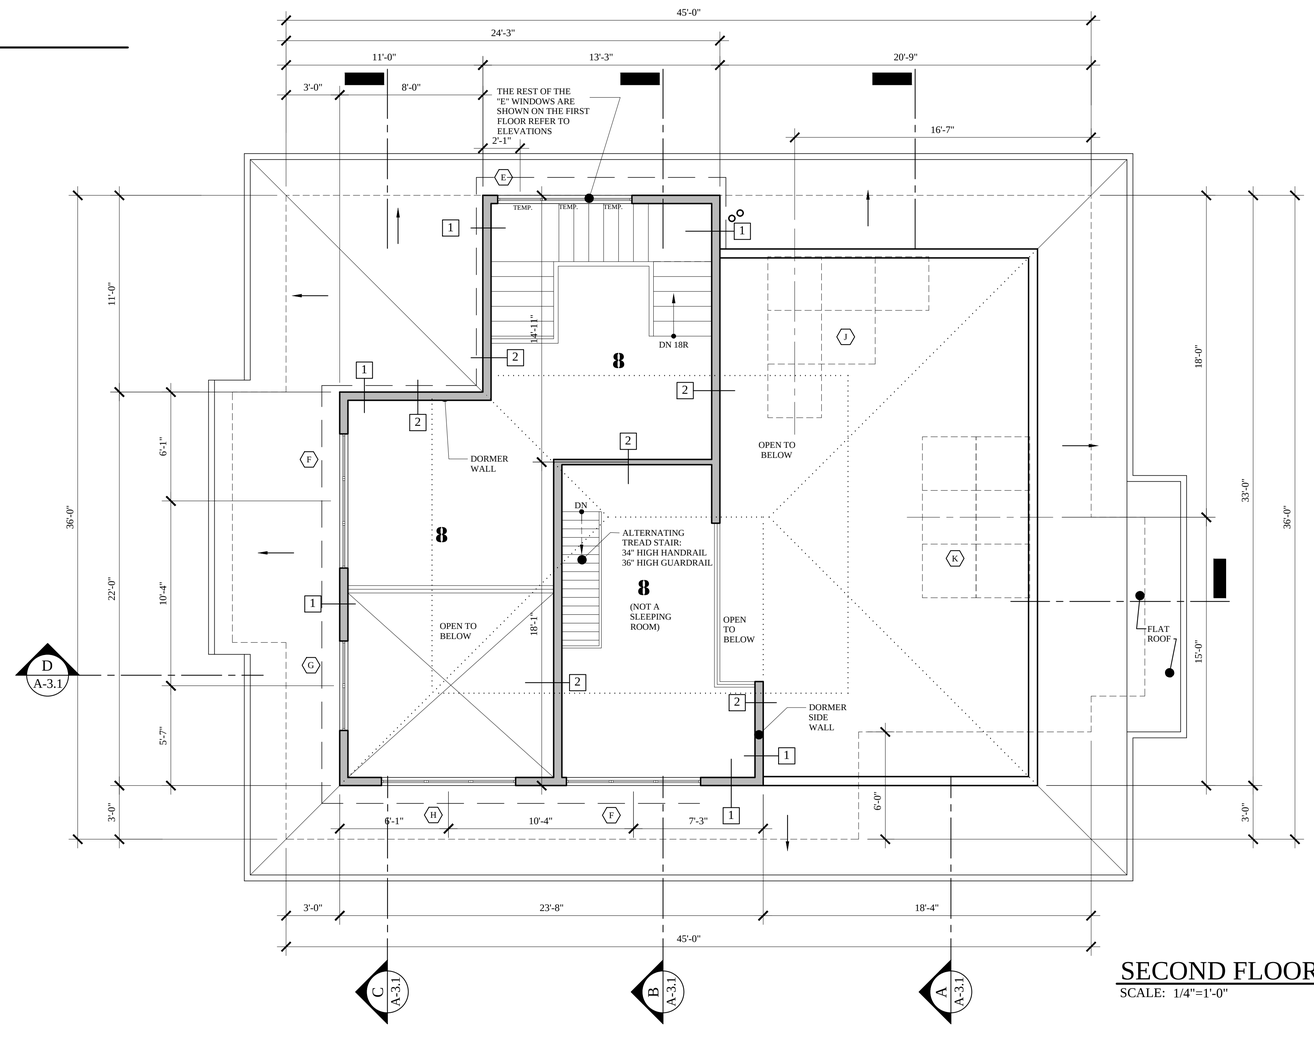

1 MAIN ENTRY
2 KITCHEN/DINING
3 LIVING
4 BEDROOM
5 STORAGE
6 GREAT ROOM
7 MAIN ENTRY
8 LOFT
9 GARAGE
10 MECHANICAL

SECOND FLOOR PLAN

SCALE: 1/4"=1'-0"

BUILDING PERMIT: FEBRUARY 20, 2015

LICENSED ARCHITECT
MARK L. MUELLER No. 2737

MARK MUELLER ARCHITECTS A.I.A.
100 Commercial Street
Suite 205
Portland, Maine 04101
Phone: 207.774.9057
Email:
rfi@muellerarchitects.com

©COPYRIGHT 2014
MARK MUELLER ARCHITECTS

ANSEL RESIDENCE
11 ORCHARD STREET
PORTLAND, MAINE 04102

SECOND FLOOR PLAN

REVISIONS
DATE 01.7.2015
PROJECT ANSEL RESIDENCE
DRAWN BY MLM/TJD
CHECK BY MLM

A-1.3