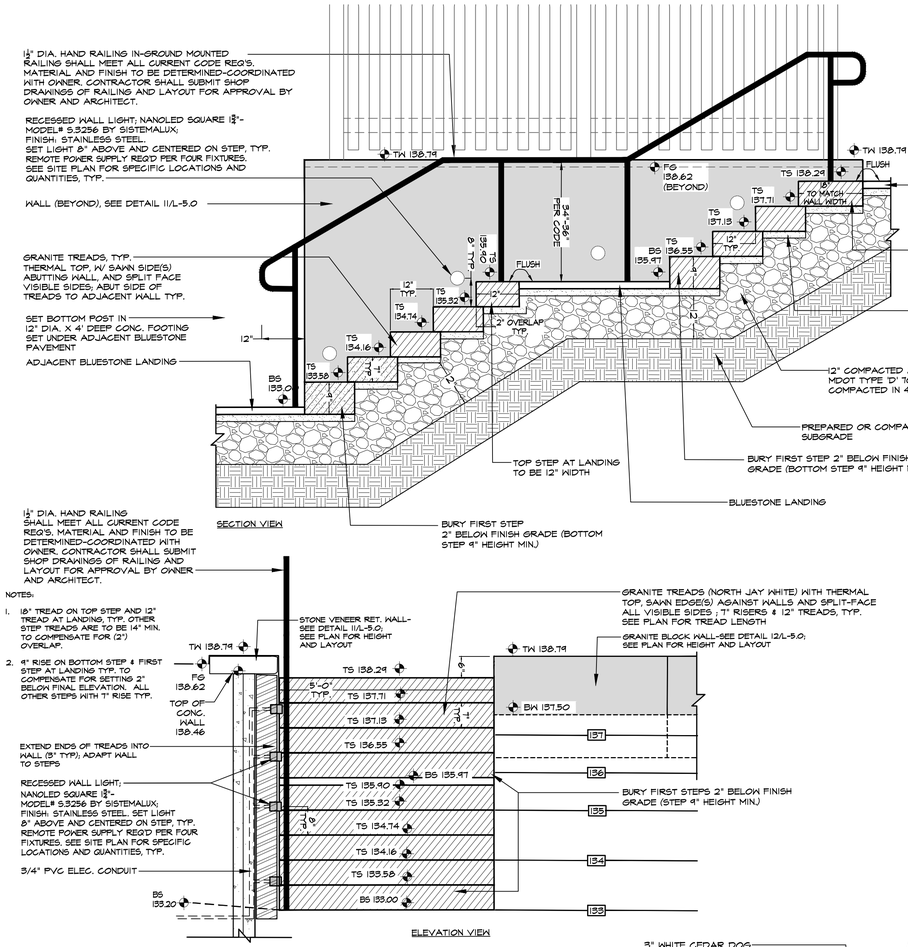

SECTION VIEW

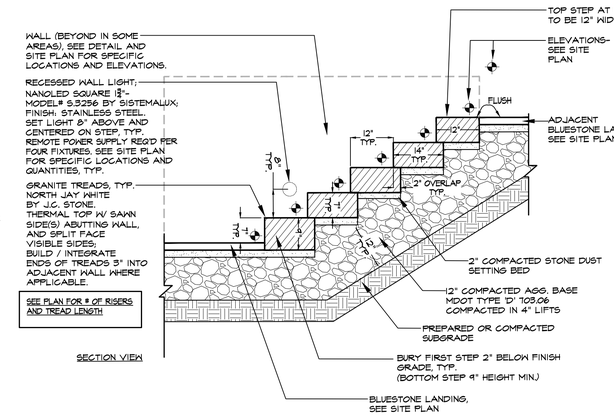

SECTION VIEW

NOTES:
1. STEPS WITH WALLS ARE TO BE 3" OR 6" LONGER THAN SHOWN ON PLAN IN ORDER TO COMPENSATE FOR 3" EXTENSION INTO WALLS.
2. TREADS ARE TO BE 14" MIN. TO COMPENSATE FOR (2") OVERLAP.
3. 4" RISE ON BOTTOM STEPS TYP. TO COMPENSATE FOR SETTING 2" BELOW FINAL ELEVATION. ALL OTHER STEPS WITH 7" RISE TYP.

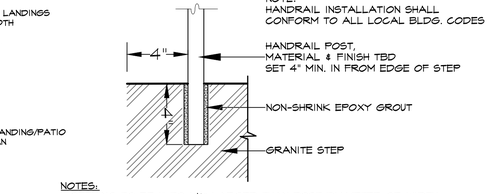

NOTES:
1. OPENING TO BE 1" TO 1½" LARGER THAN POST DIAMETER OR WIDTH. SET A MIN. OF 4" FROM EDGE OF STEP.
2. USE NON-SHRINK EPOXY GROUT, COLOR SHALL MATCH COLOR OF STEP AND TO BE APPROVED BY LANDSCAPE ARCHITECT/OWNER'S REPRESENTATIVE.

5 HANDRAIL DETAIL

NOT TO SCALE

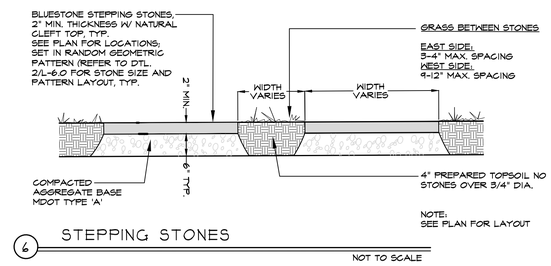

6 STEPPING STONES

NOT TO SCALE

1½" DIA. HAND RAILING SHALL MEET ALL CURRENT CODE REQ'S. MATERIAL AND FINISH TO BE DETERMINED-COORDINATED WITH OWNER. CONTRACTOR SHALL SUBMIT SHOP DRAWINGS OF RAILING AND LAYOUT FOR APPROVAL BY OWNER AND ARCHITECT.

NOTES:
1. 18" TREAD ON TOP STEP AND 12" TREAD AT LANDING, TYP. OTHER STEP TREADS ARE TO BE 14" MIN. TO COMPENSATE FOR (2") OVERLAP.
2. 4" RISE ON BOTTOM STEP & FIRST STEP AT LANDING TYP. TO COMPENSATE FOR SETTING 2" BELOW FINAL ELEVATION. ALL OTHER STEPS WITH 7" RISE TYP.

1 STEPS AT VENEER WALL (EAST SIDE)

NOT TO SCALE

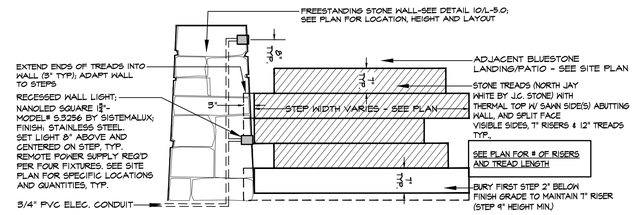

ELEVATION VIEW

3 STEPS DETAIL (WEST SIDE + OTHER)

NOT TO SCALE

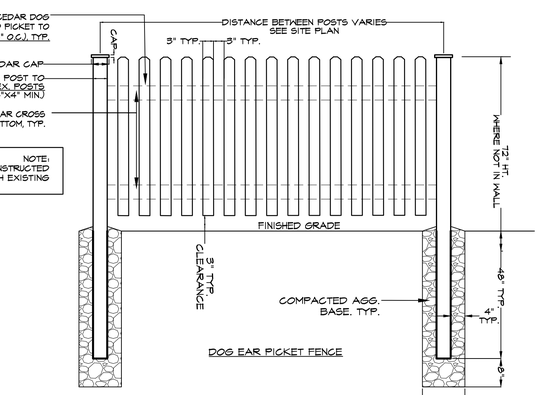

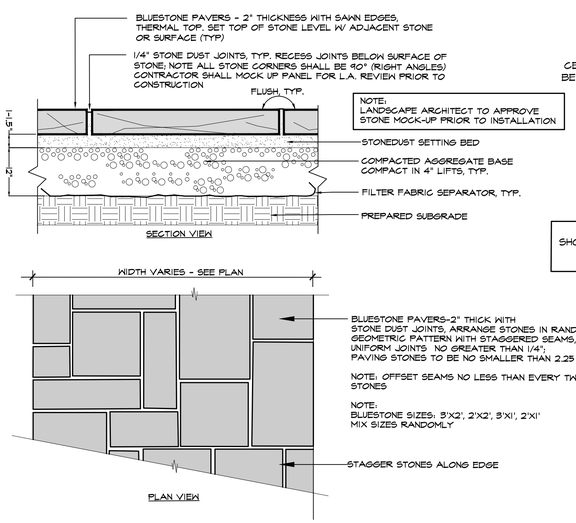

2 STONE PAVING (WALKS, LANDINGS, & PATIO)

NOT TO SCALE

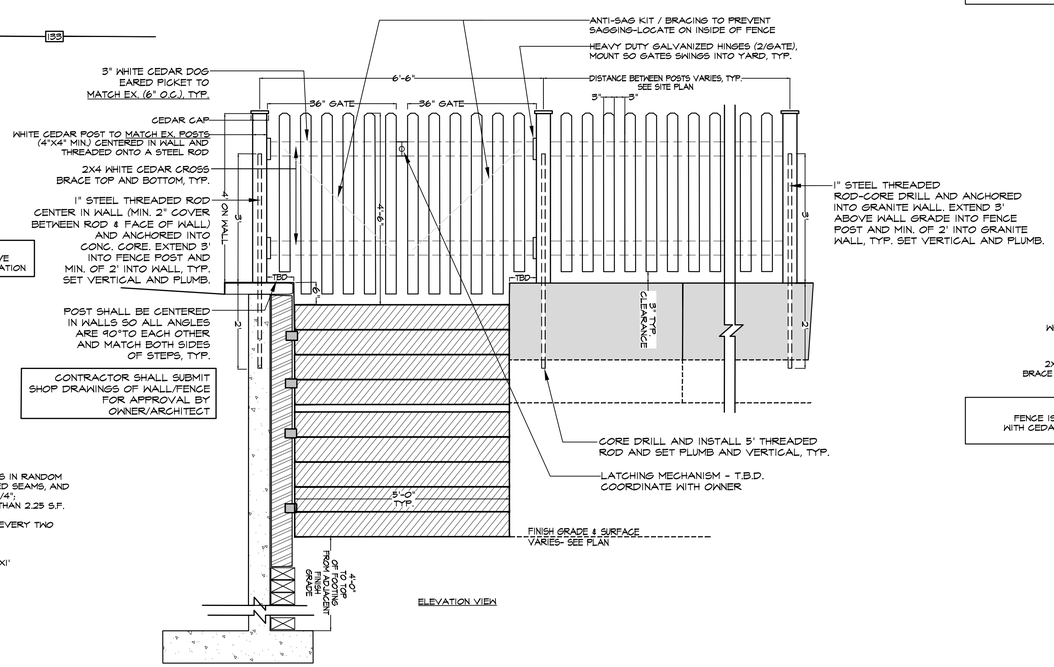

4 FENCE - WALL MOUNT

NOT TO SCALE

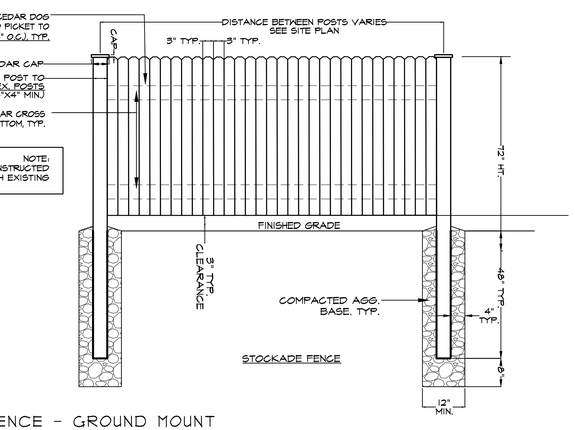

7 FENCE - GROUND MOUNT

NOT TO SCALE

11 ORCHARD STREET

PORTLAND, ME

CARROLL ASSOCIATES
Landscape Architects
217 Commercial Street Portland, Maine 04101
207.772.1552 pcarroll@carroll-assoc.com

Consultants:

SURVEYOR:
Owen Haskell, Inc.
390 US Route 1
Falmouth, ME 04102
207-774-0424

ARCHITECT:
Mark Mueller Architects
100 Commercial Street
Portland, ME 04101
207-774-9057

Drawing Set:

Date	Revision
11-11-14	SITE REVISIONS
12-19-14	FOR HP REVIEW
2-20-15	BUILDING PERMIT / PRICING
6-11-15	CITY REVIEW COMMENTS

Drawing Set:
PERMITTING

Drawn: MP

Checked: PC

Approved: PC

REGISTERED LANDSCAPE ARCHITECT PATRICK J. CARROLL NO. 127 STATE OF MAINE

Drawing Title:

SITE DETAILS

Job Number:

File:

Date: 11-5-2013 Scale: AS SHOWN

Drawing Number:

L5.002

© 2014 CARROLL ASSOCIATES