ORCHARD STREET NEIGHBORHOOD STUDY
SCALE: 1/32" = 1'-0"

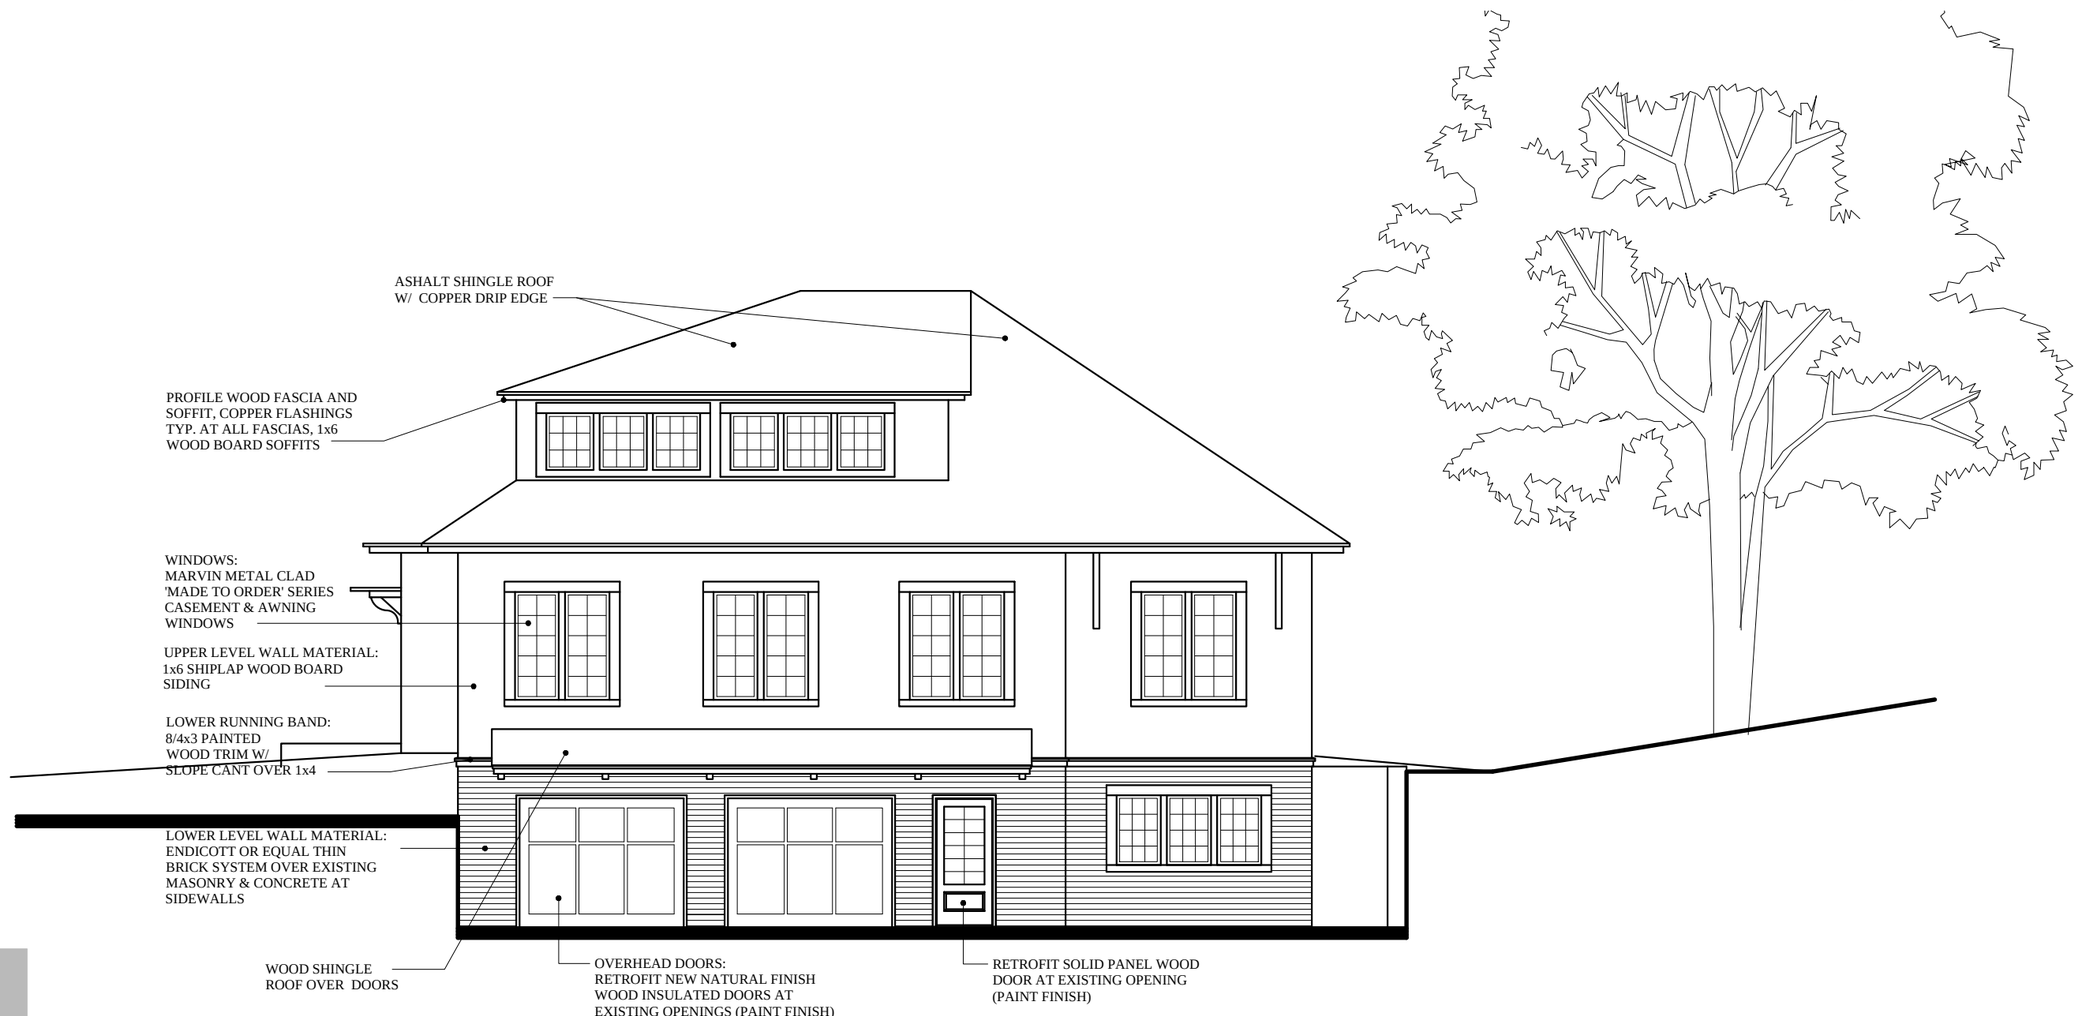

PROPOSED

ORCHARD STREET ELEVATION
SCALE: 1/8"=1'-0"

HP-2.0

MARK MUELLER ARCHITECTS

NOVEMBER 5, 2014

HISTORIC PRESERVATION BOARD

11 ORCHARD STREET