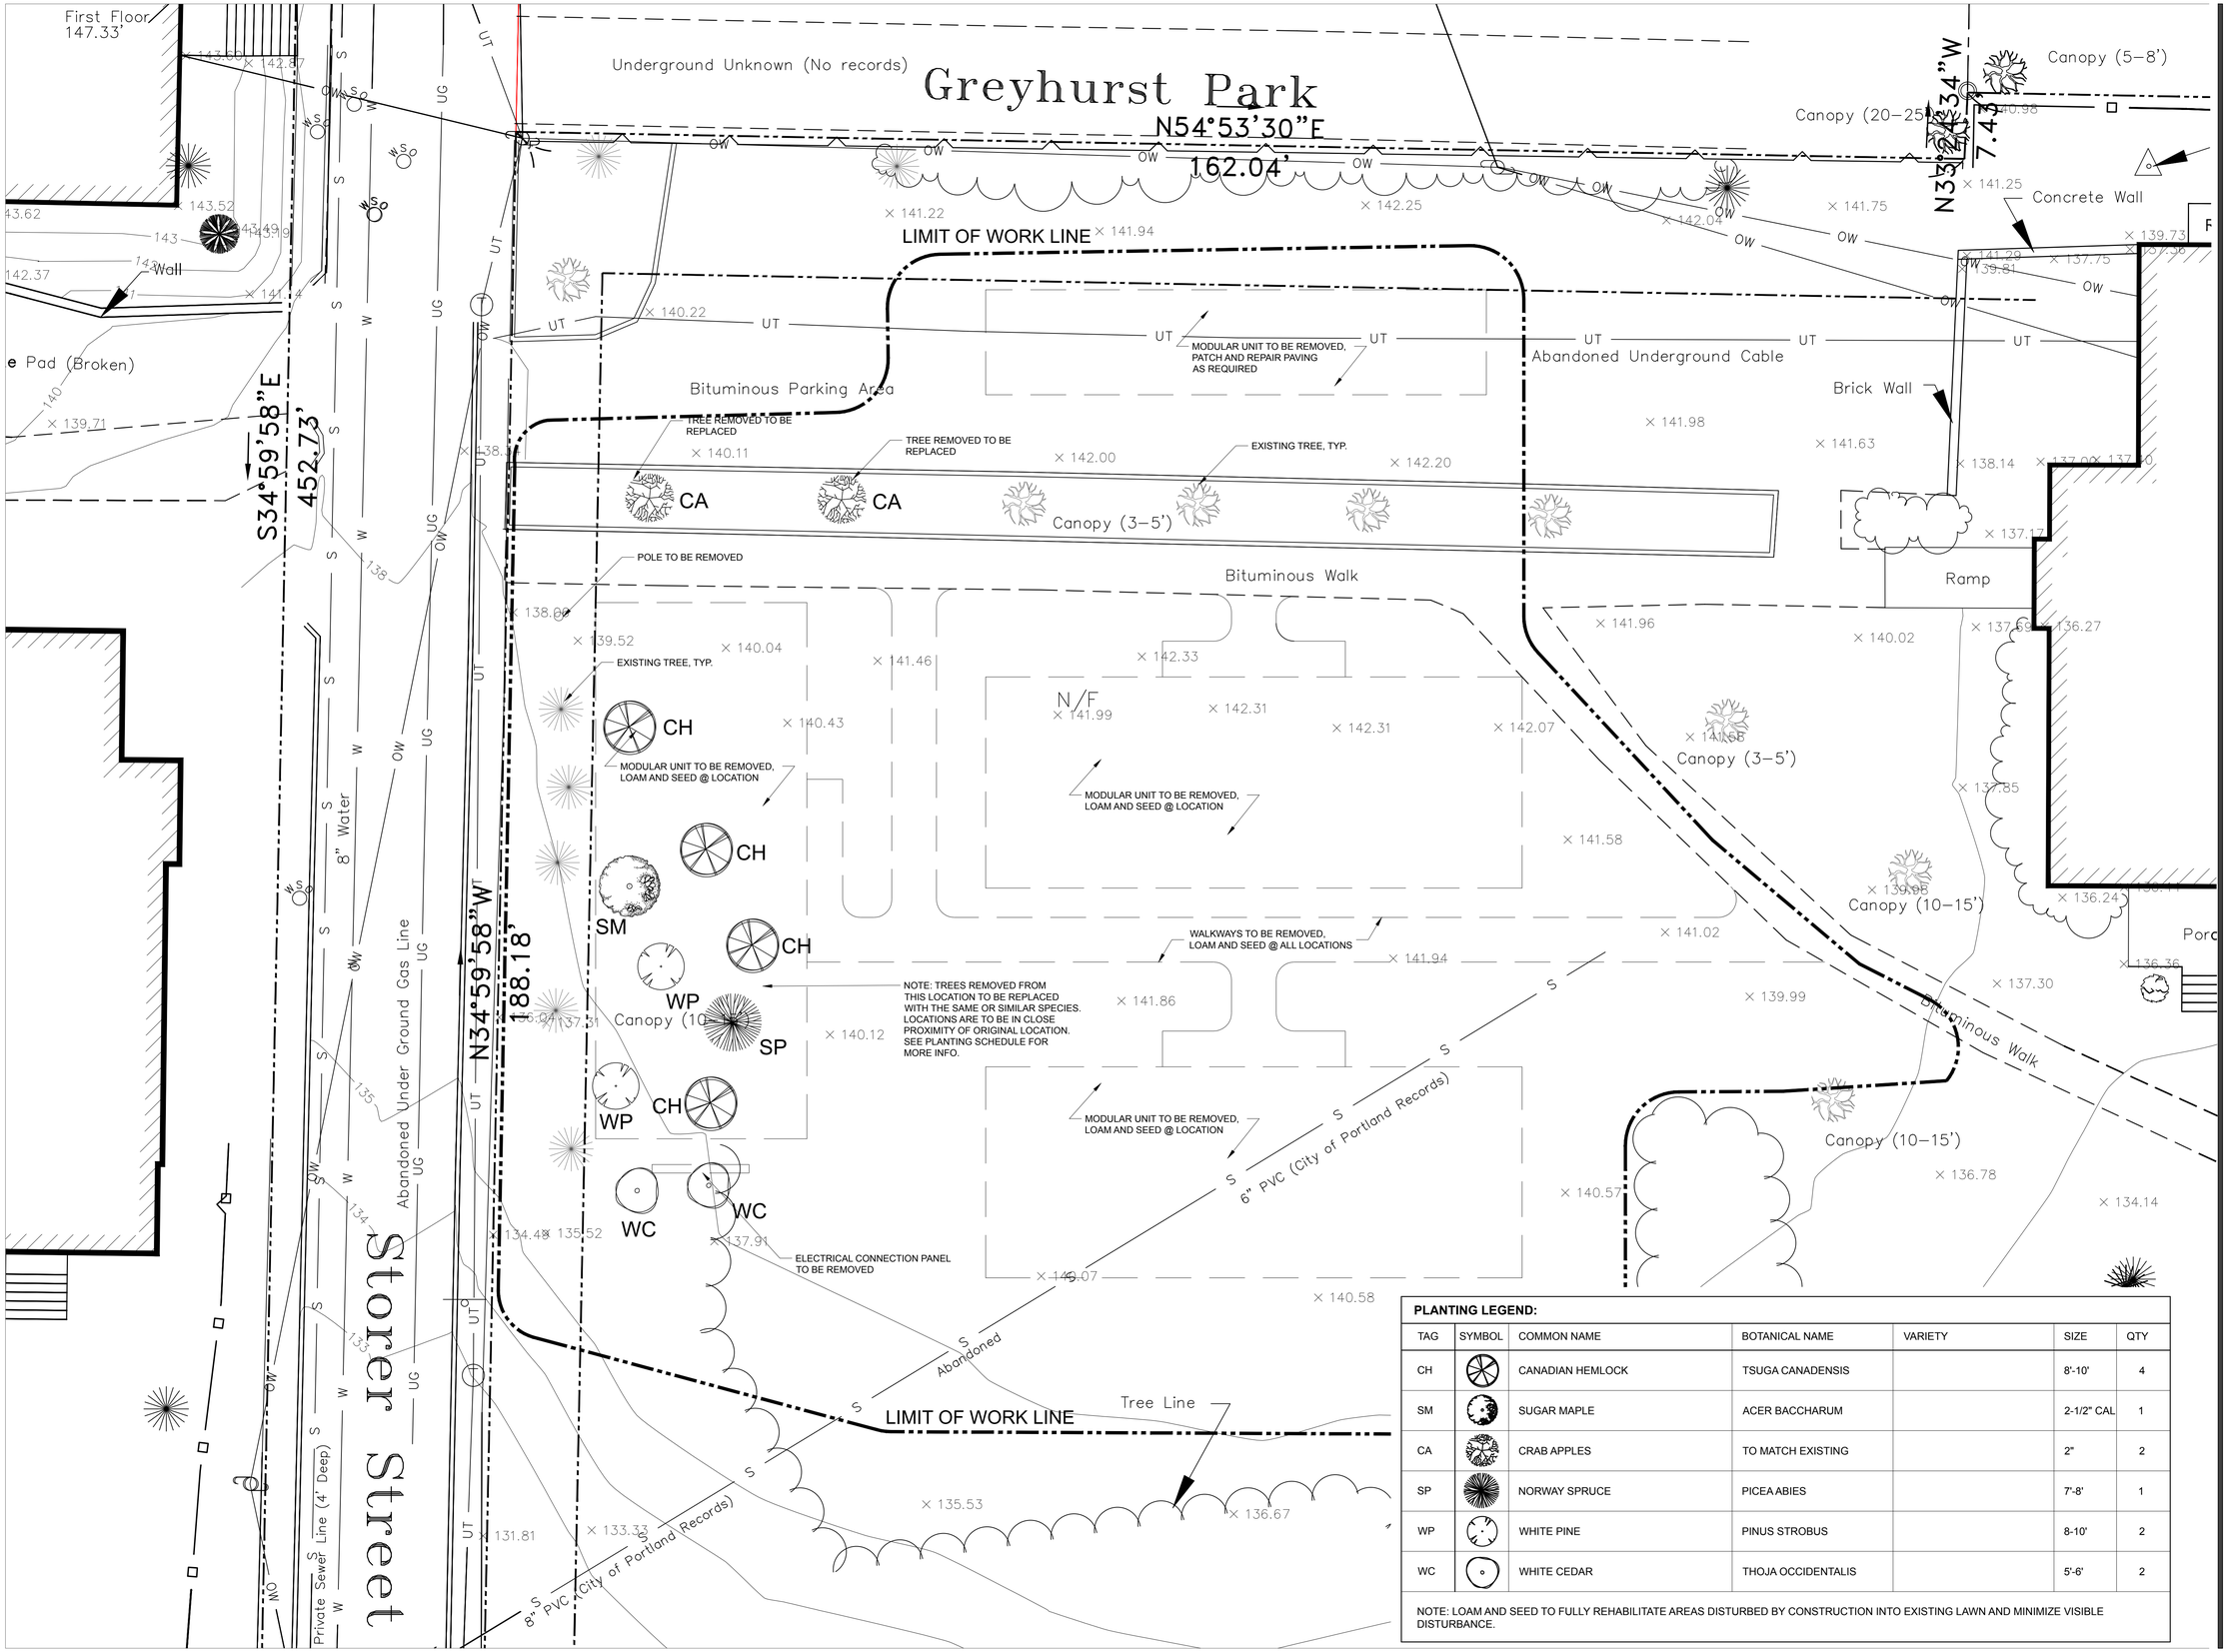

PLANTING LEGEND:

TAG	SYMBOL	COMMON NAME	BOTANICAL NAME	VARIETY	SIZE	QTY
CH		CANADIAN HEMLOCK	TSUGA CANADENSIS		8'-10'	4
SM		SUGAR MAPLE	ACER BACCHARUM		2-1/2" CAL	1
CA		CRAB APPLES	TO MATCH EXISTING		2"	2
SP		NORWAY SPRUCE	PICEA ABIES		7'-8'	1
WP		WHITE PINE	PINUS STROBUS		8-10'	2
WC		WHITE CEDAR	THOJA OCCIDENTALIS		5'-6'	2

NOTE: LOAM AND SEED TO FULLY REHABILITATE AREAS DISTURBED BY CONSTRUCTION INTO EXISTING LAWN AND MINIMIZE VISIBLE DISTURBANCE.

scott simons architects
designed for human potential

75 York Street
Portland, Maine 04101
simonsarchitects.com
207.772.4656

PROJECT NAME:

WAYNFLETE TRANSITION PLAN

TEMPORARY MODULAR CLASSROOMS
STORER STREET
PORTLAND, MAINE 04101

SEAL:

THIS DRAWING IS THE PROPERTY OF SCOTT SIMONS ARCHITECTS (SSA) AND IS NOT TO BE COPIED OR REPRODUCED IN PART OR WHOLE.
2015 © SCOTT SIMONS ARCHITECTS, LLC

REVISION:

1	DATE
2	DATE
3	DATE
4	DATE
5	DATE
6	DATE

DATE OF ISSUE:	MARCH 03, 2017
PROJECT NUMBER:	2017-0050
STATUS:	PERMITTING DOCUMENTS

REHABILITATION PLAN

L1.1