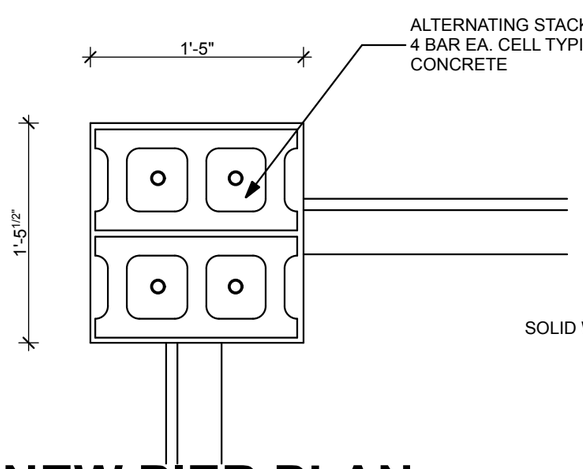

NEW PIER PLAN

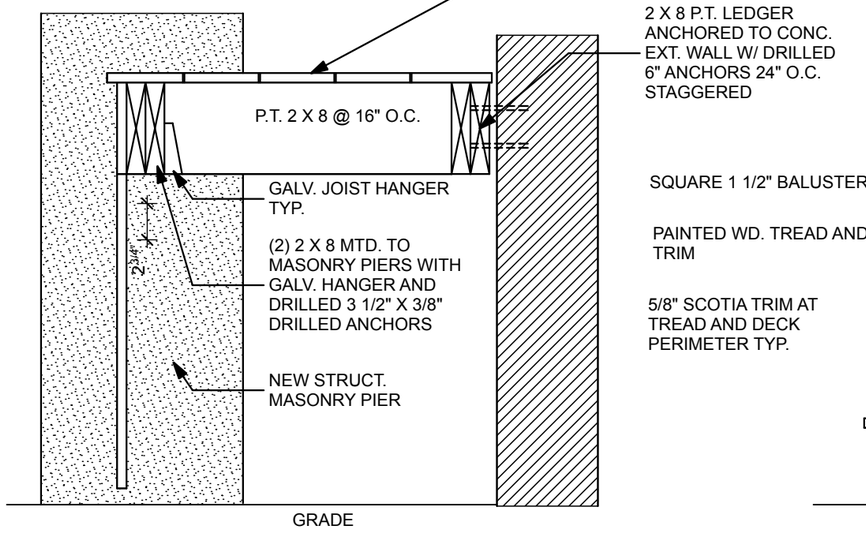

DECK FRAMING DETAIL

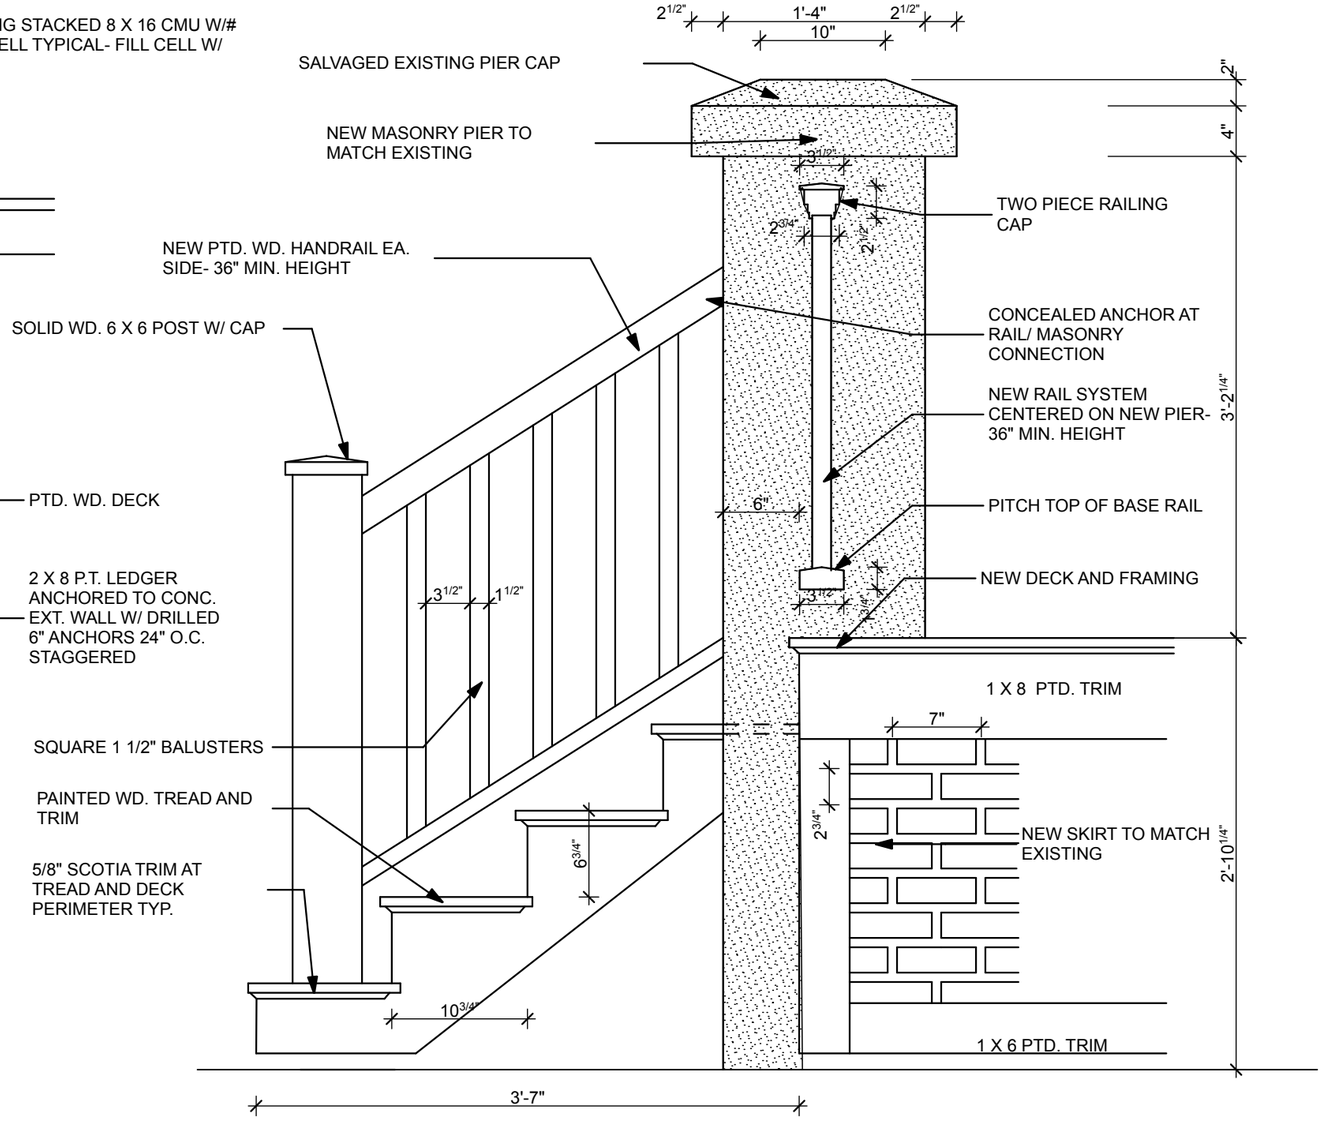

ENTRY PORCH STAIR SECTION

1/A2.1 DETAILS

SCALE: 1" = 1'-0"

THIS DRAWING IS AN INSTRUMENT OF SERVICE AND SHALL REMAIN THE PROPERTY OF WHIPPLE | CALLENDER ARCHITECTS.
IT SHALL NOT BE USED FOR ANY OTHER PURPOSE THAT FOR WHICH IT IS SPECIFICALLY FURNISHED.

350 DANFORTH STREET
PORTLAND, MAINE

WHIPPLE CALLENDER ARCHITECTS
136 PLEASANT AVE.
PORTLAND, ME 04103
P 207.775.2696
F 207.775.3631
www.whipplecallender.com

DATE: 7/6/16
CHECKED BY: JAD
DRAWN BY: JAD
JOB: SD
SHEET TITLE:

A2.1