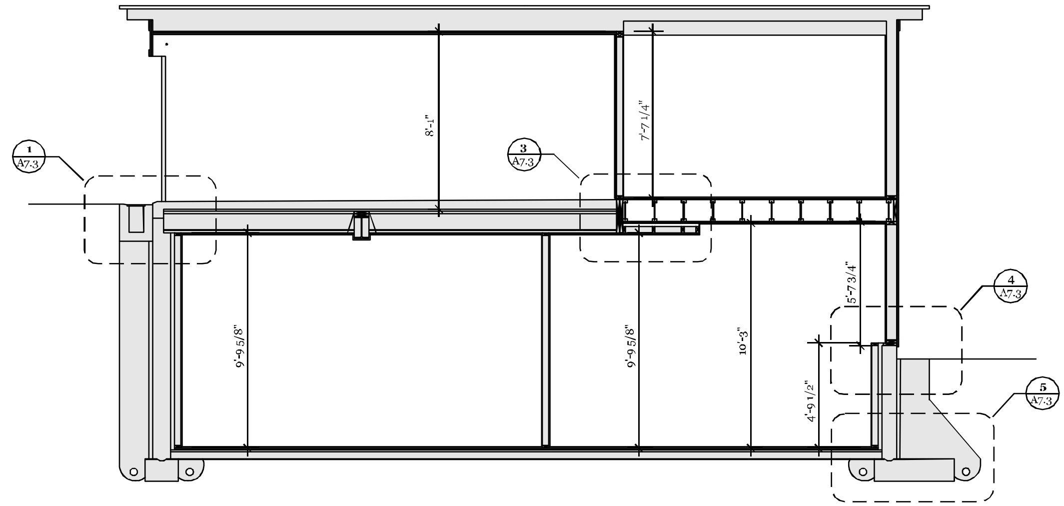

1 Building Section 1
Scale: 1/4" : 1'-0"

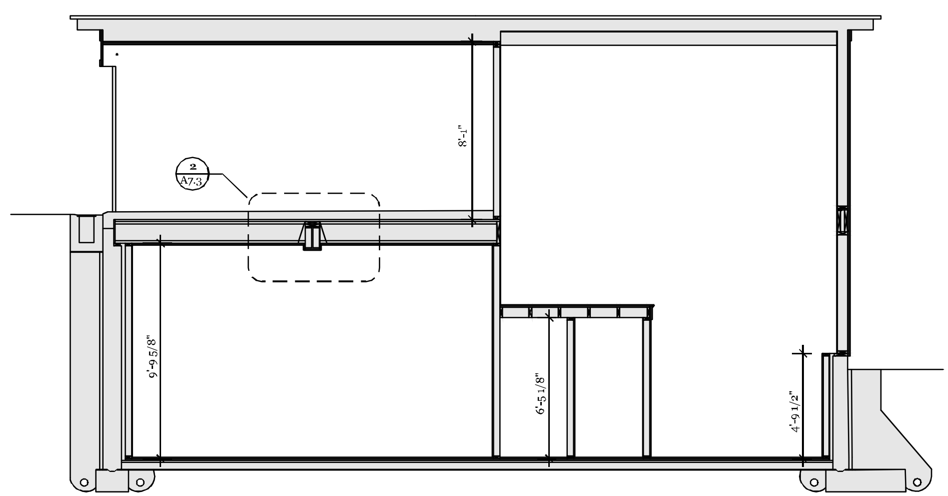

5 Building Section 3
Scale: 1/4" : 1'-0"

Valliere
design studio

207-272-8871
427 Main St. Rockland, ME

ValliereDesignStudio.com

PROJECT:

MURPHY STUDIO

REVISIONS:

NO: DATE: DESCRIPTION:

ISSUED TO:

1	10/25/17	PERMIT

SET:

PERMIT

DRAWING DATE: 10/25/17

SCALE: 1/4"=1'-0"

DRAWN BY: IC, MV

REVIEWED BY: IC, MV

DRAWING TITLE:

Building Sections

DRAWING NO:

A-6.2