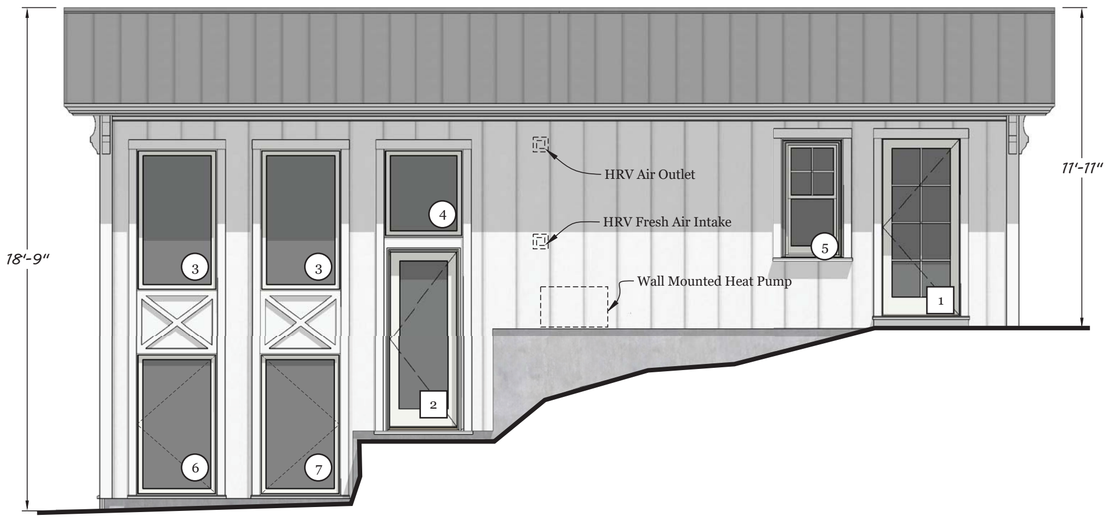

E East Elevation
Scale: 1/4" : 1'-0"

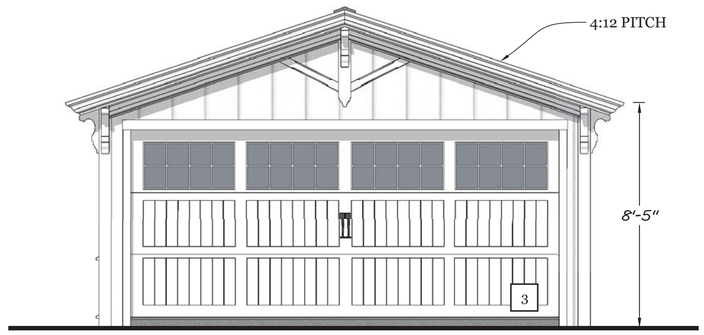

N North Elevation
Scale: 1/4" : 1'-0"

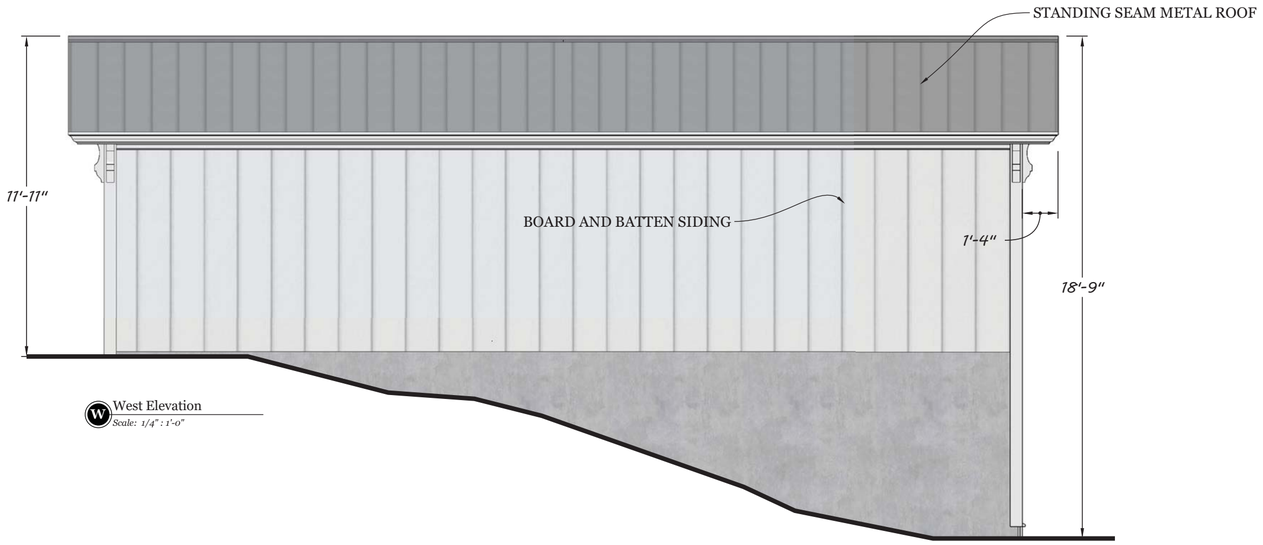

W West Elevation
Scale: 1/4" : 1'-0"

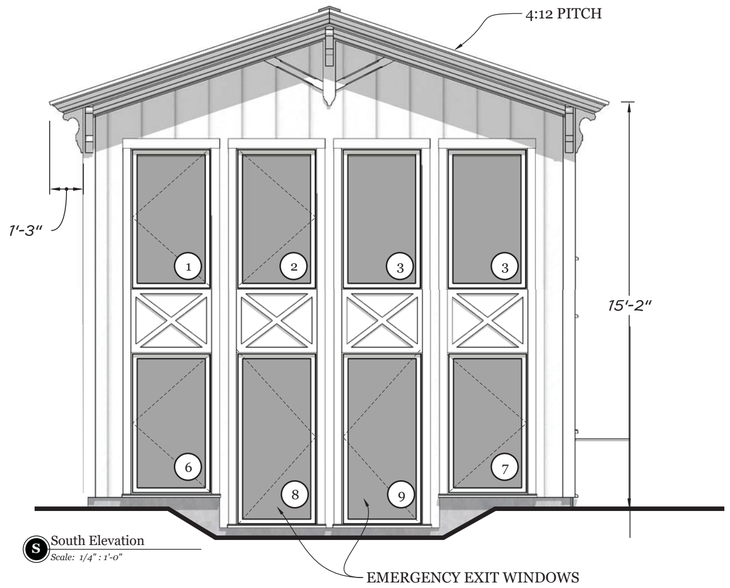

S South Elevation
Scale: 1/4" : 1'-0"

Valliere
design studio
207-272-8871
427 Main St. Rockland, ME
ValliereDesignStudio.com

PROJECT:

MURPHY STUDIO

REVISIONS:

NO:	DATE:	DESCRIPTION:
.	.	.
.	.	.
.	.	.
.	.	.
.	.	.
.	.	.
.	.	.
.	.	.
.	.	.
.	.	.
.	.	.
.	.	.
.	.	.

ISSUED TO:

1	10/20/16	PERMIT
2	3/9/18	BUILDER

SET:
FOR CONSTRUCTION

DRAWING DATE:	SCALE:
3/9/18	1/4"=1'-0"
DRAWN BY:	REVIEWED BY:
IC, MV, KC	IC, MV

DRAWING TITLE:

Exterior Elevations

DRAWING NO:

A-4.1