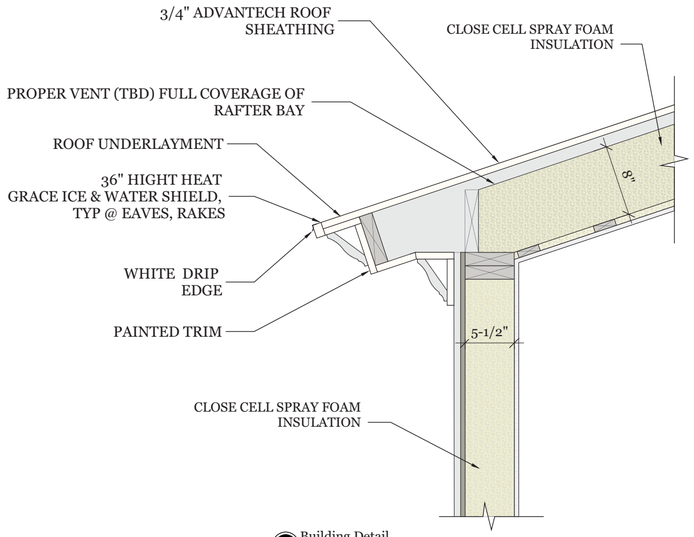

1 Building Detail
Scale: 1" : 1'-0"

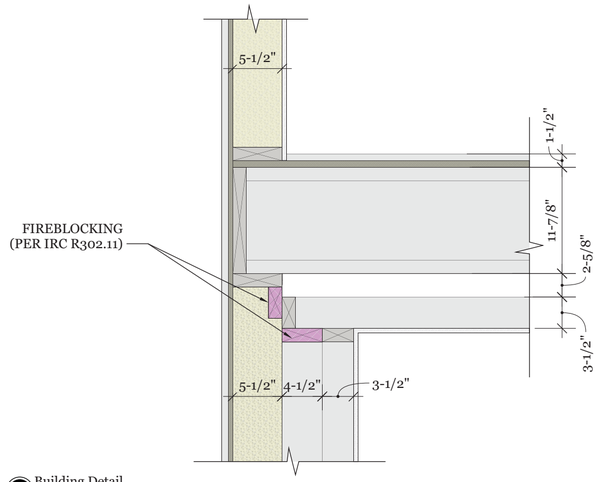

4 Building Detail
Scale: 1" : 1'-0"

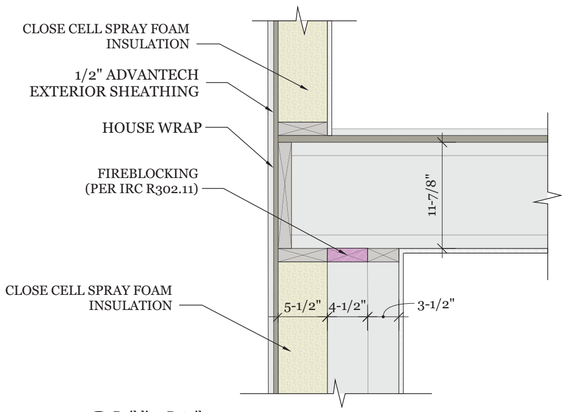

2 Building Detail
Scale: 1" : 1'-0"

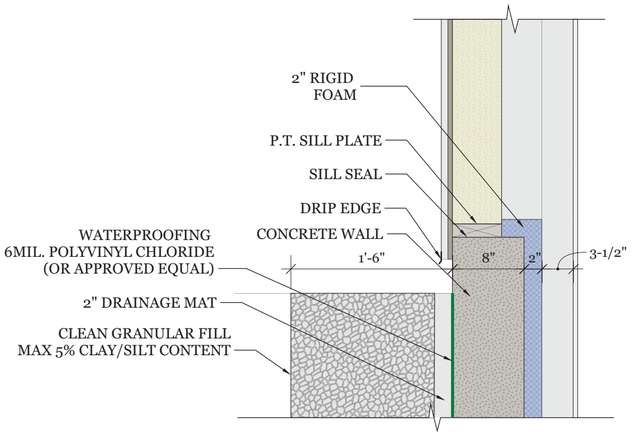

5 Building Detail
Scale: 1" : 1'-0"

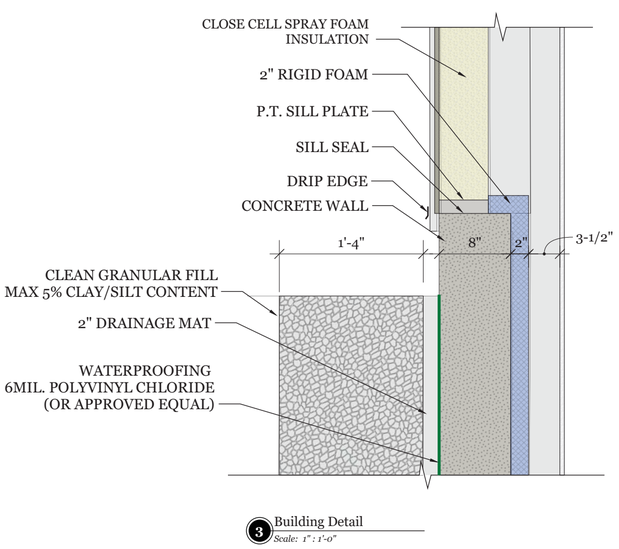

3 Building Detail
Scale: 1" : 1'-0"

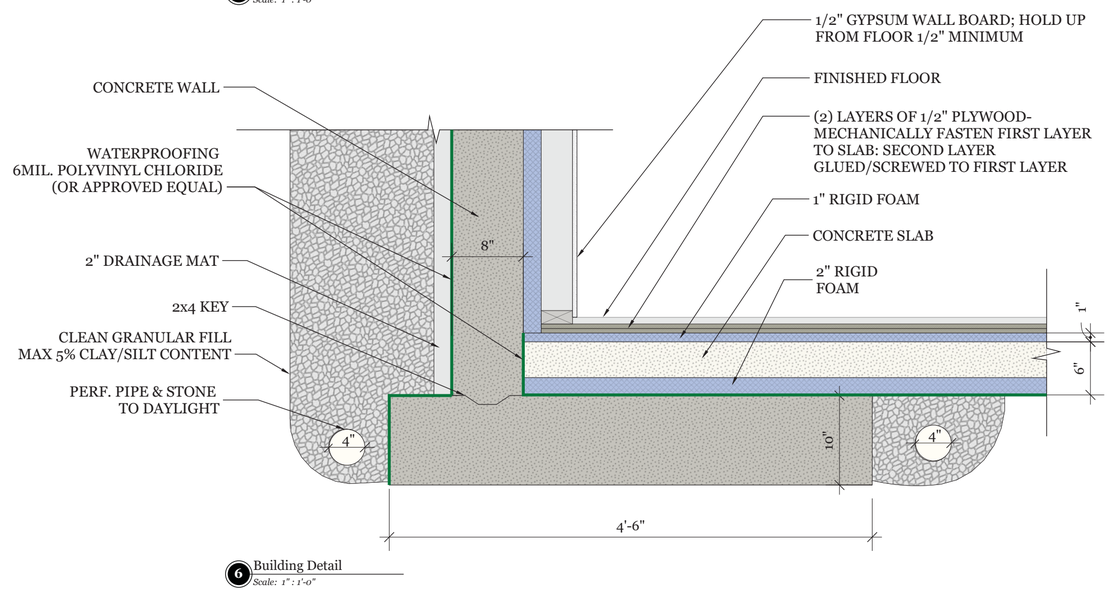

6 Building Detail
Scale: 1" : 1'-0"

Valliere design studio
207-272-8871
427 Main St. Rockland, ME
ValliereDesignStudio.com

PROJECT:

MURPHY STUDIO

REVISIONS:

NO:	DATE:	DESCRIPTION:
.	.	.
.	.	.
.	.	.
.	.	.
.	.	.
.	.	.
.	.	.
.	.	.
.	.	.
.	.	.
.	.	.
.	.	.

ISSUED TO:

1	10/20/16	PERMIT
2	3/9/18	BUILDER

SET: FOR CONSTRUCTION

DRAWING DATE:	SCALE:
3/9/18	1"=1'-0"
DRAWN BY:	REVIEWED BY:
MV, IC, KC	IC, MV

DRAWING TITLE: Details

DRAWING NO: **A-7.1**