/Volumes/DESIGN/_ACTIVE-CLIENTS/BMF2-DanforthSt-3unit/BMF2-05-ARCHICAD/BMF2-20161011.pln

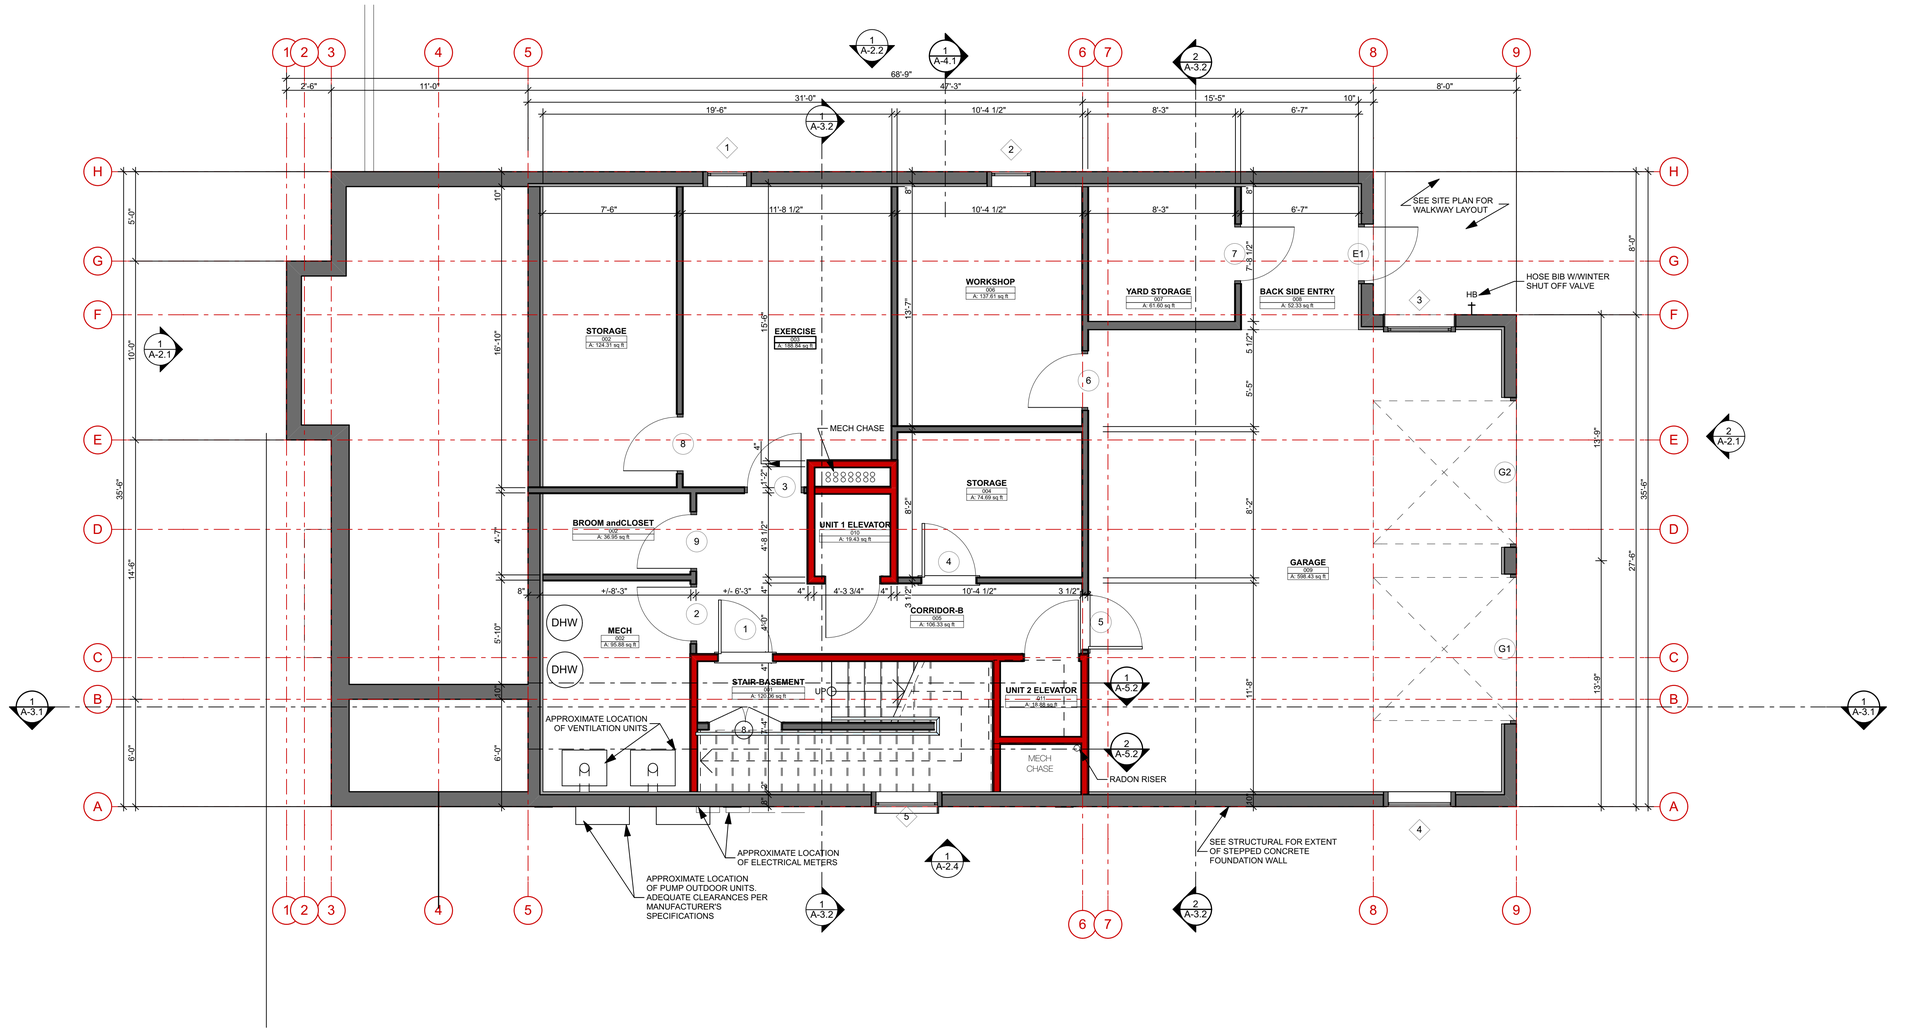

1 BASEMENT
SCALE: 1/4" = 1'-0"

0 2' 4' 8'

N

NOTES
1. INTERIOR WALL FRAMING TO BE 2X4 UNLESS NOTED OTHERWISE.

SYMBOL KEY
1. ONE HOUR FIRE-RATED ASSEMBLY SEE A-4.1 ASSEMBLY DETAILS
2. EXTERIOR HOSE BIB — HB

KAPLAN THOMPSON ARCHITECTS
102 EXCHANGE STREET
PORTLAND, ME 04101
207-842-2888
KAPLANTHOMPSON.COM

PROJECT:

NEW TWO-FAMILY DWELLING

380 DANFORTH
PORTLAND ME 04101

NOT FOR CONSTRUCTION

PROJECT NO:	BMF2
DATE:	10/11/16
DRAWN BY:	JT/CA
PHASE:	SCHEMATIC DESIGN

BASEMENT PLAN

A-1.0