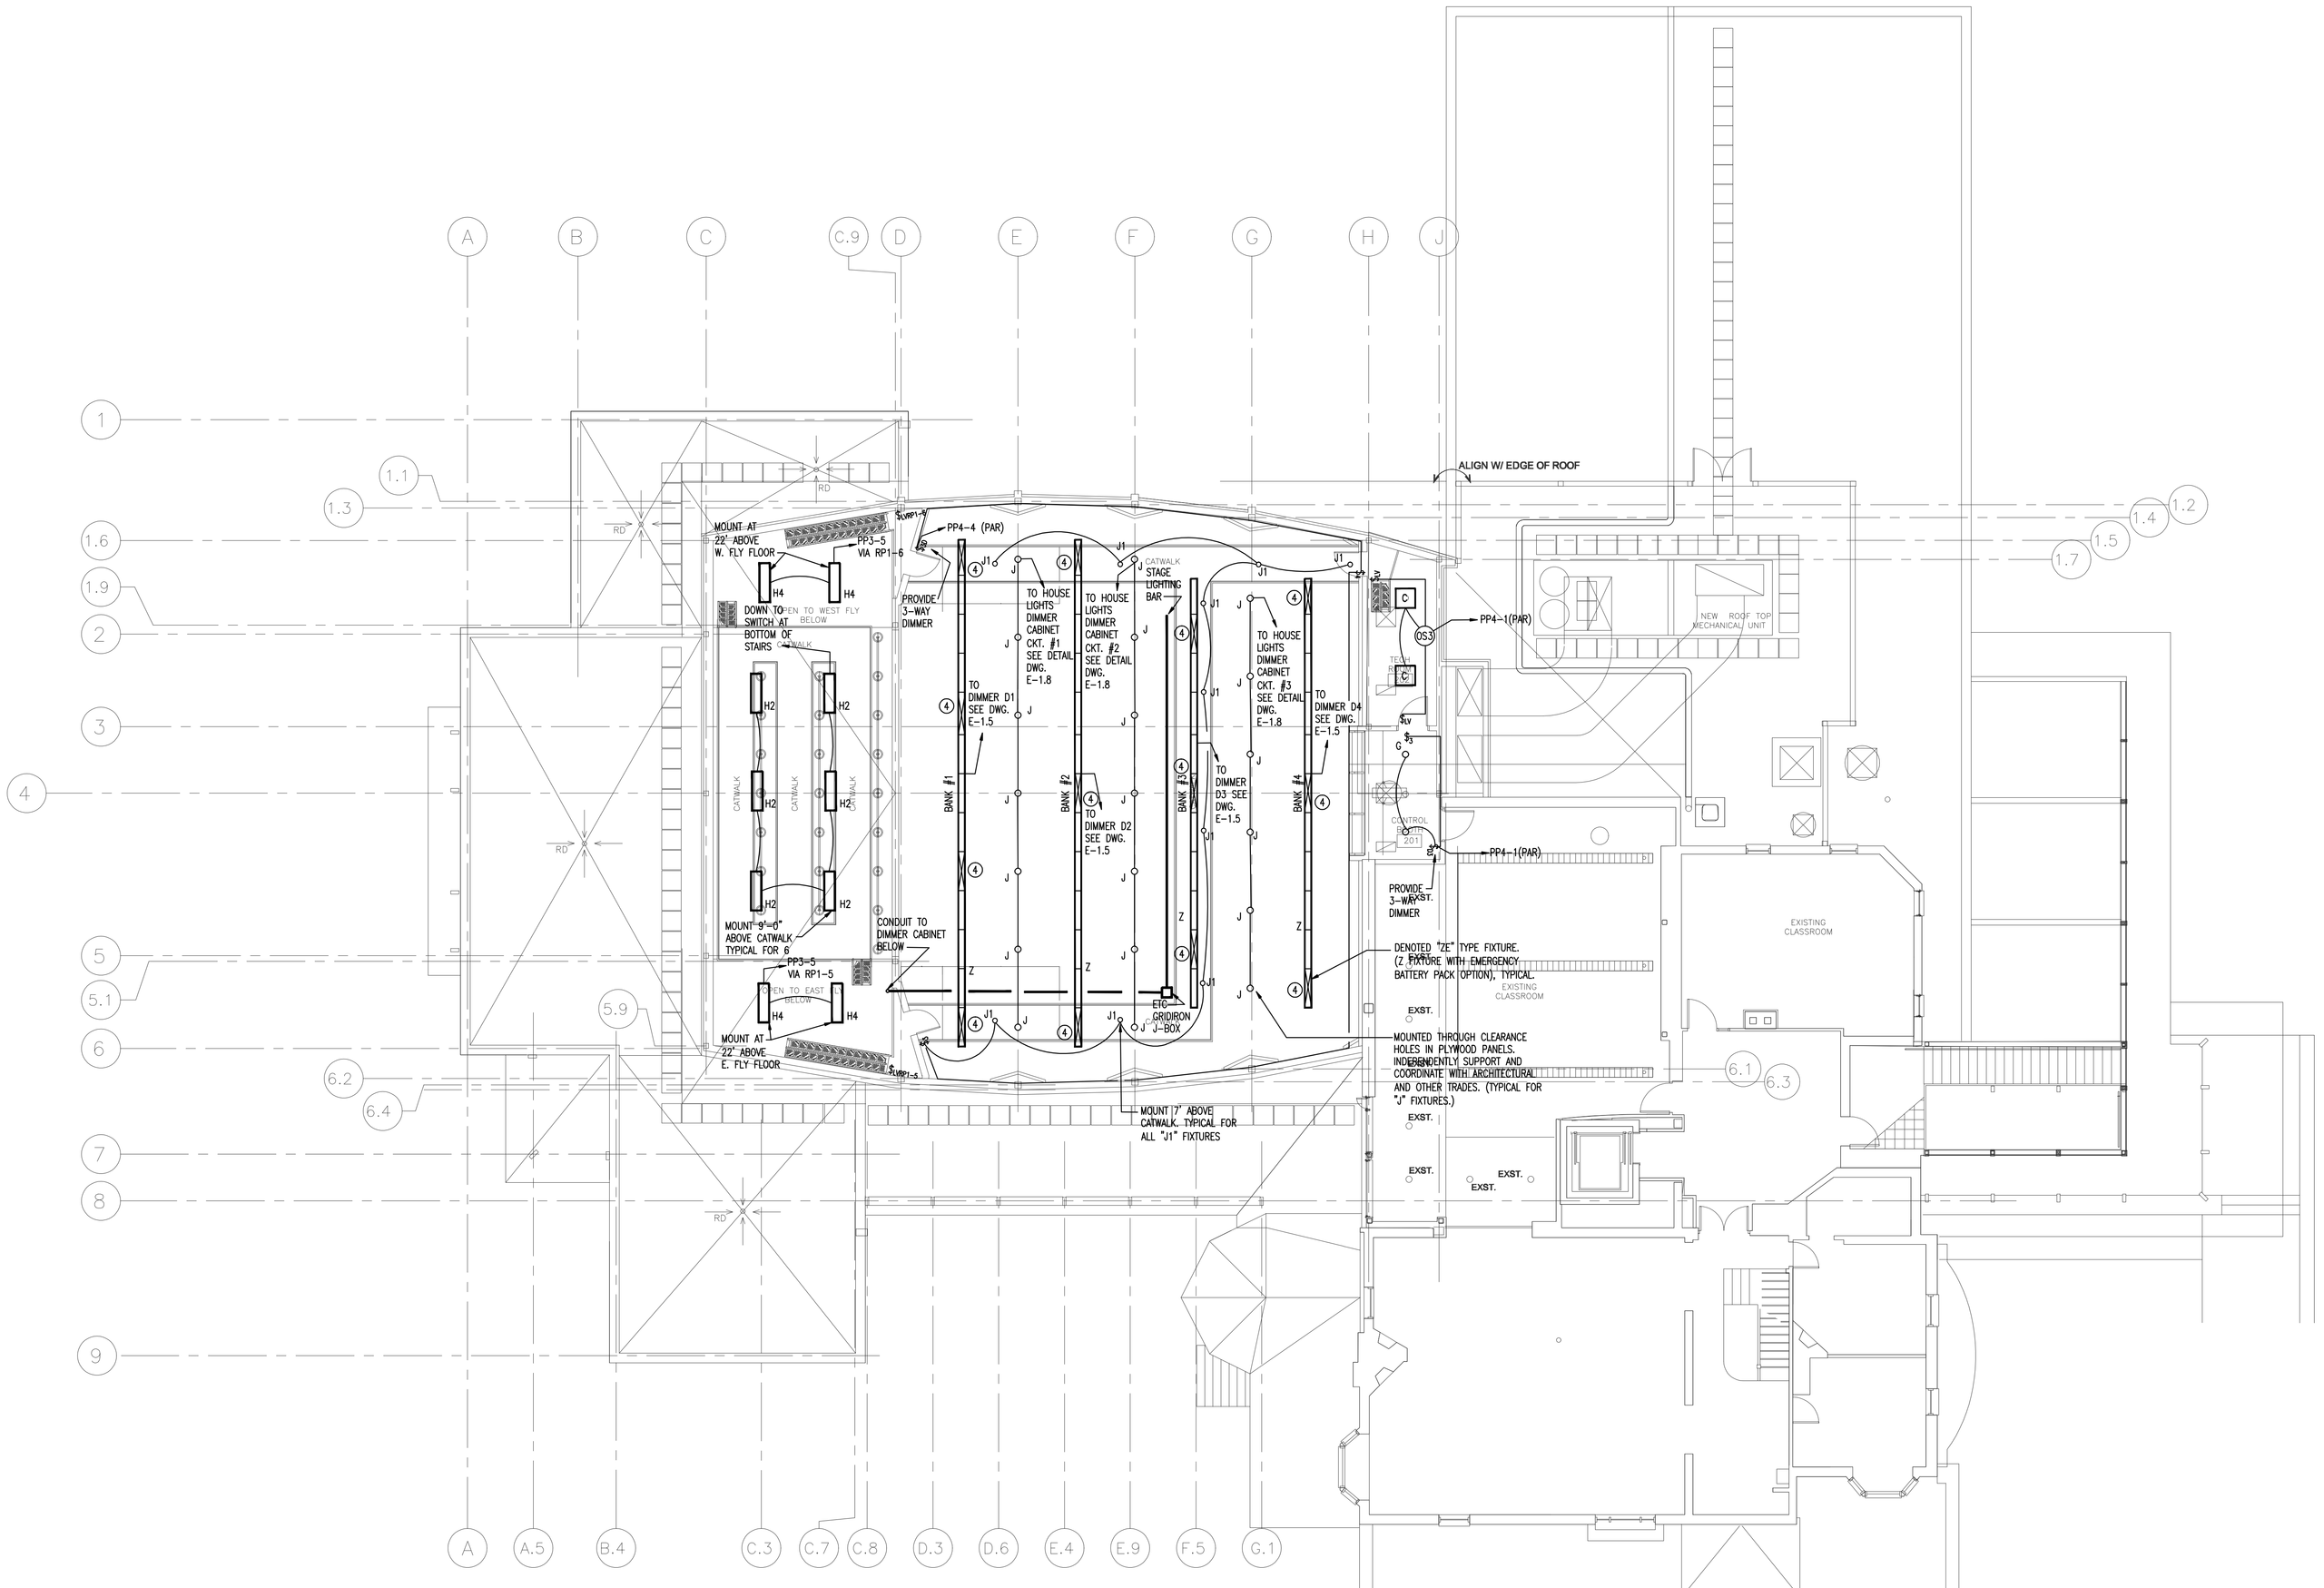

LIGHTING KEY NOTES:

1. NOT USED
2. NOT USED
3. NOT USED
4. FIXTURES WITH EMERGENCY BALLAST REQUIRE AND ADDITIONAL WIRE CONNECTED TO THE UNSWITCHED HOT FROM THE SAME BRANCH CIRCUIT AS THE AC BALLAST.
5. LUTRON "NOVA T" WALLBOX DIMMERS #NT**. MOUNT DIMMERS IN INDIVIDUAL WALLBOXES AND ALLOW 1/2" OF SPACE BETWEEN EACH. FEED EACH WITH INDIVIDUAL CIRCUIT FROM PP4-XX,XX,XX.

Neill and Gunter

CAD FILE 25599E006

Scott Simons Architects
75 York Street
Portland, Maine 04101
phone 207 772 4656
fax 207 828 4656

THIS DRAWING IS THE PROPERTY OF SCOTT SIMONS ARCHITECTS AND IS NOT TO BE COPIED OR REPRODUCED IN PART OR WHOLE.

PROJECT

WAYNFLETE ARTS CENTER PHASE TWO

ADDITION/ RENOVATION
360 SPRING STREET
PORTLAND, ME

TITLE

ELECTRICAL LIGHTING UPPER FLOOR PLAN

STATUS: **ISSUED FOR BIDDING**

DATE: 09.07.2007	△ REVISION /DATE:
SCALE: 1/8" = 1'-0"	
PROJECT NO. 2003-0040.00	
DRAWN BY: RJB/PJR	2004© Scott Simons Architects
DWG NO.	E-1.7