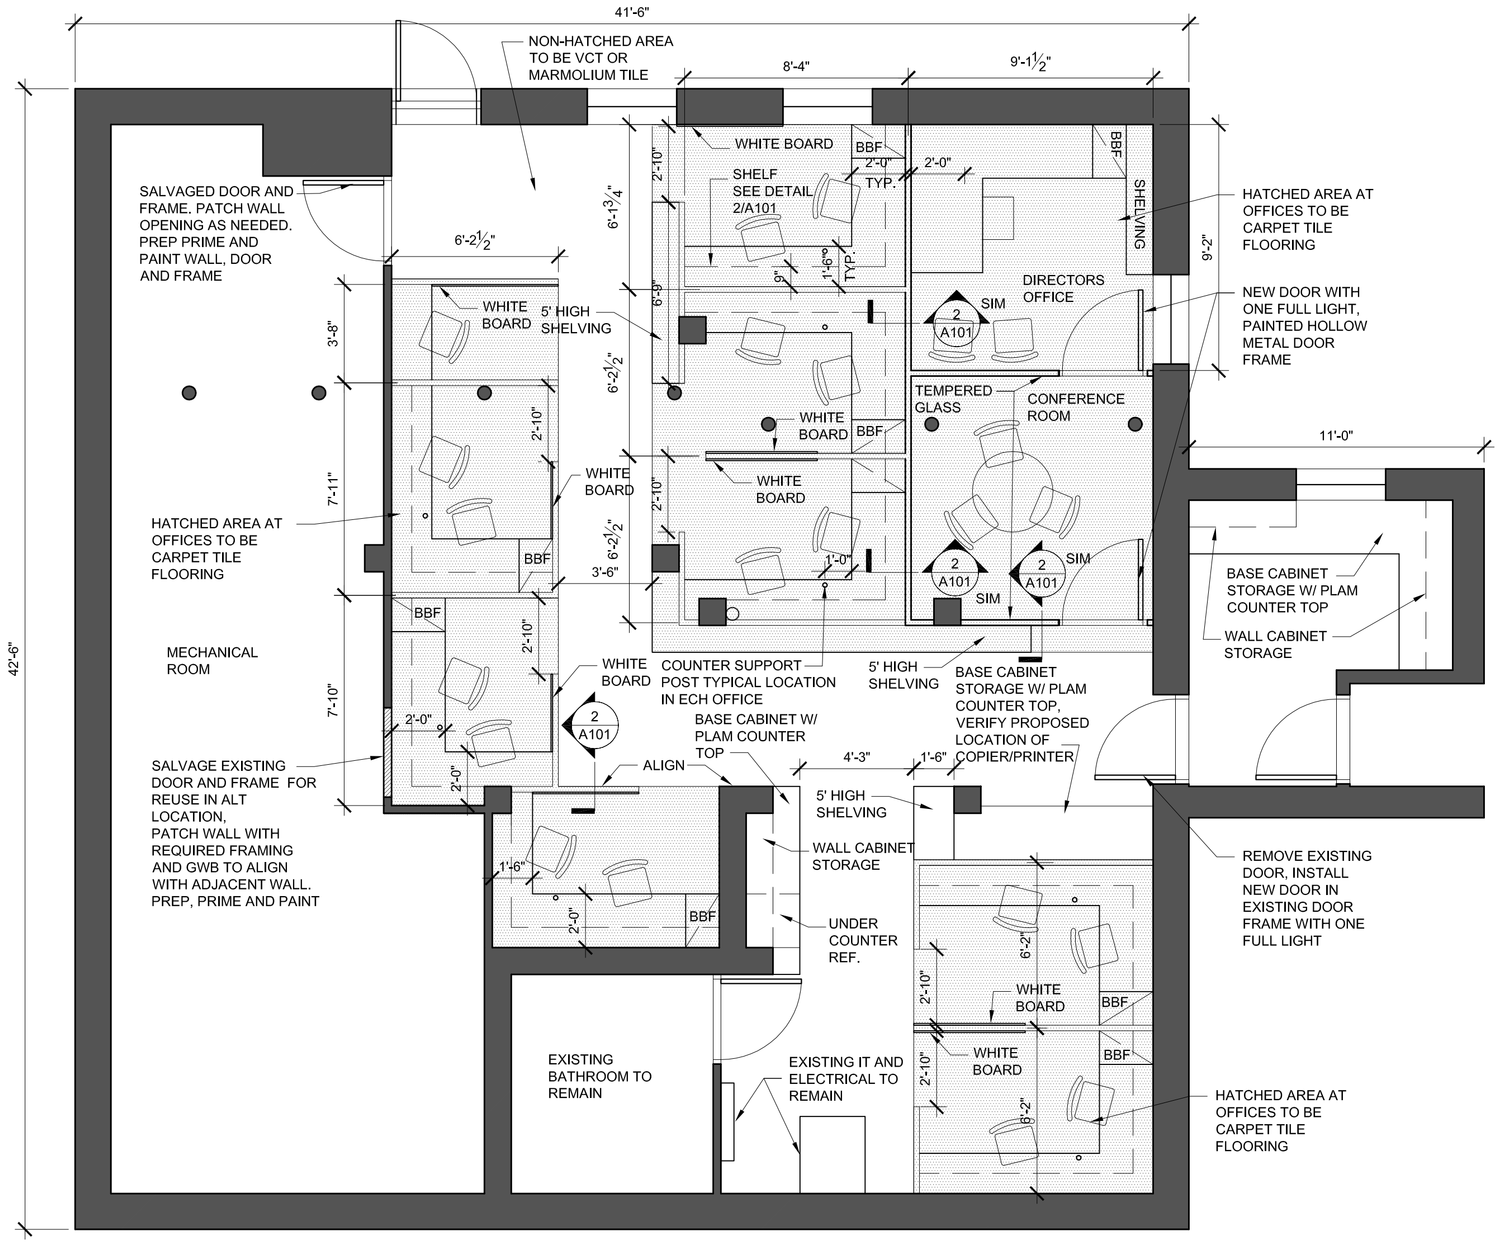

1 Lower Level Floor Plan
SCALE: 1/4" = 1'-0"

3 Lower Level Reflected Ceiling Plan
SCALE: 1/4" = 1'-0"

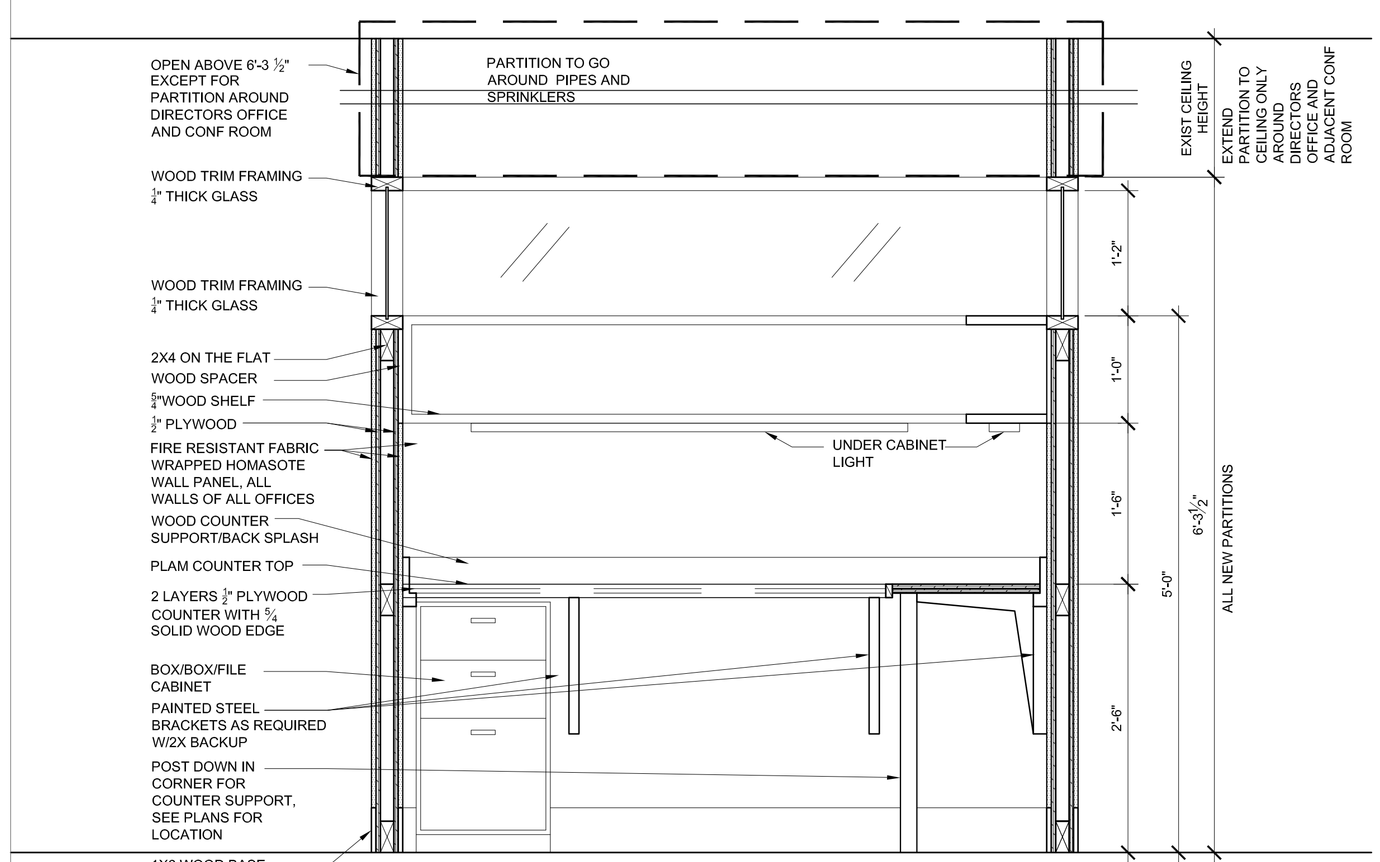

2 Typical Office Partition
SCALE: 1" = 1'-0"

GENERAL NOTES:

ALL WALLS, CEILINGS, COLUMNS AND WINDOW/DOORS AND FRAMES TO BE PREP, PRIMED AND PAINTED

INSTALL NEW ELECTRICAL OUTLETS LOCATED ABOVE COUNTER HEIGHT IN EACH DESIGNATED OFFICE AREA, 3 PER OFFICE.

INSTALL ONE TELE/DATA JACK IN EACH OFFICE AREA.

UNDER CABINET LIGHTING UNDER SHELVES IN OFFICES.

SPRINKLER HEAD TO BE REVIEWED BY SPRINKLER CONTRACTOR TO DETERMINE IF EXISTING PLACEMENT REQUIRES CHANGES.

GLUE 1X4 ACOUSTIC CEILING TILE IN A RANDOM PATTERN CONFIGURATION AS SHOWN ON THE RCP, AROUND EXISTING SURFACE MOUNTED LIGHT FIXTURES.

PROVIDE TRANSITION STRIP AT EDGE OF CARPET.

RELOCATE EXIT SIGNS AS NEEDED WITH NEW CIRCULATION PATH.

P:\SSA AutoCAD STANDARDS\SSA Titleblock\SSA logo Only.tif

Scott Simons Architects
75 York Street, Portland, Maine 04101
www.simonsarchitects.com
207.772.4656

PROJECT NAME:

WAYNFLETE-HURD ACADEMIC SUPPORT

RENOVATIONS
STORER ST, PORTLAND, MAINE

SEAL:

THIS DRAWING IS THE PROPERTY OF SCOTT SIMONS ARCHITECTS (SSA) AND IS NOT TO BE COPIED OR REPRODUCED IN PART OR WHOLE.
2011 © SCOTT SIMONS ARCHITECTS, LLC

REVISION:

1	DATE
2	DATE
3	DATE
4	DATE
5	DATE
6	DATE

DATE OF ISSUE:	JUNE 2ND, 2011
PROJECT NUMBER:	2011-0090 WAYNFLETE HURD
STATUS:	PRICING

LOWER LEVEL FLOOR PLAN/ RCP/ TYPICAL PARTION SECTIONS

A101

2011 © Scott Simons Architects,LLC