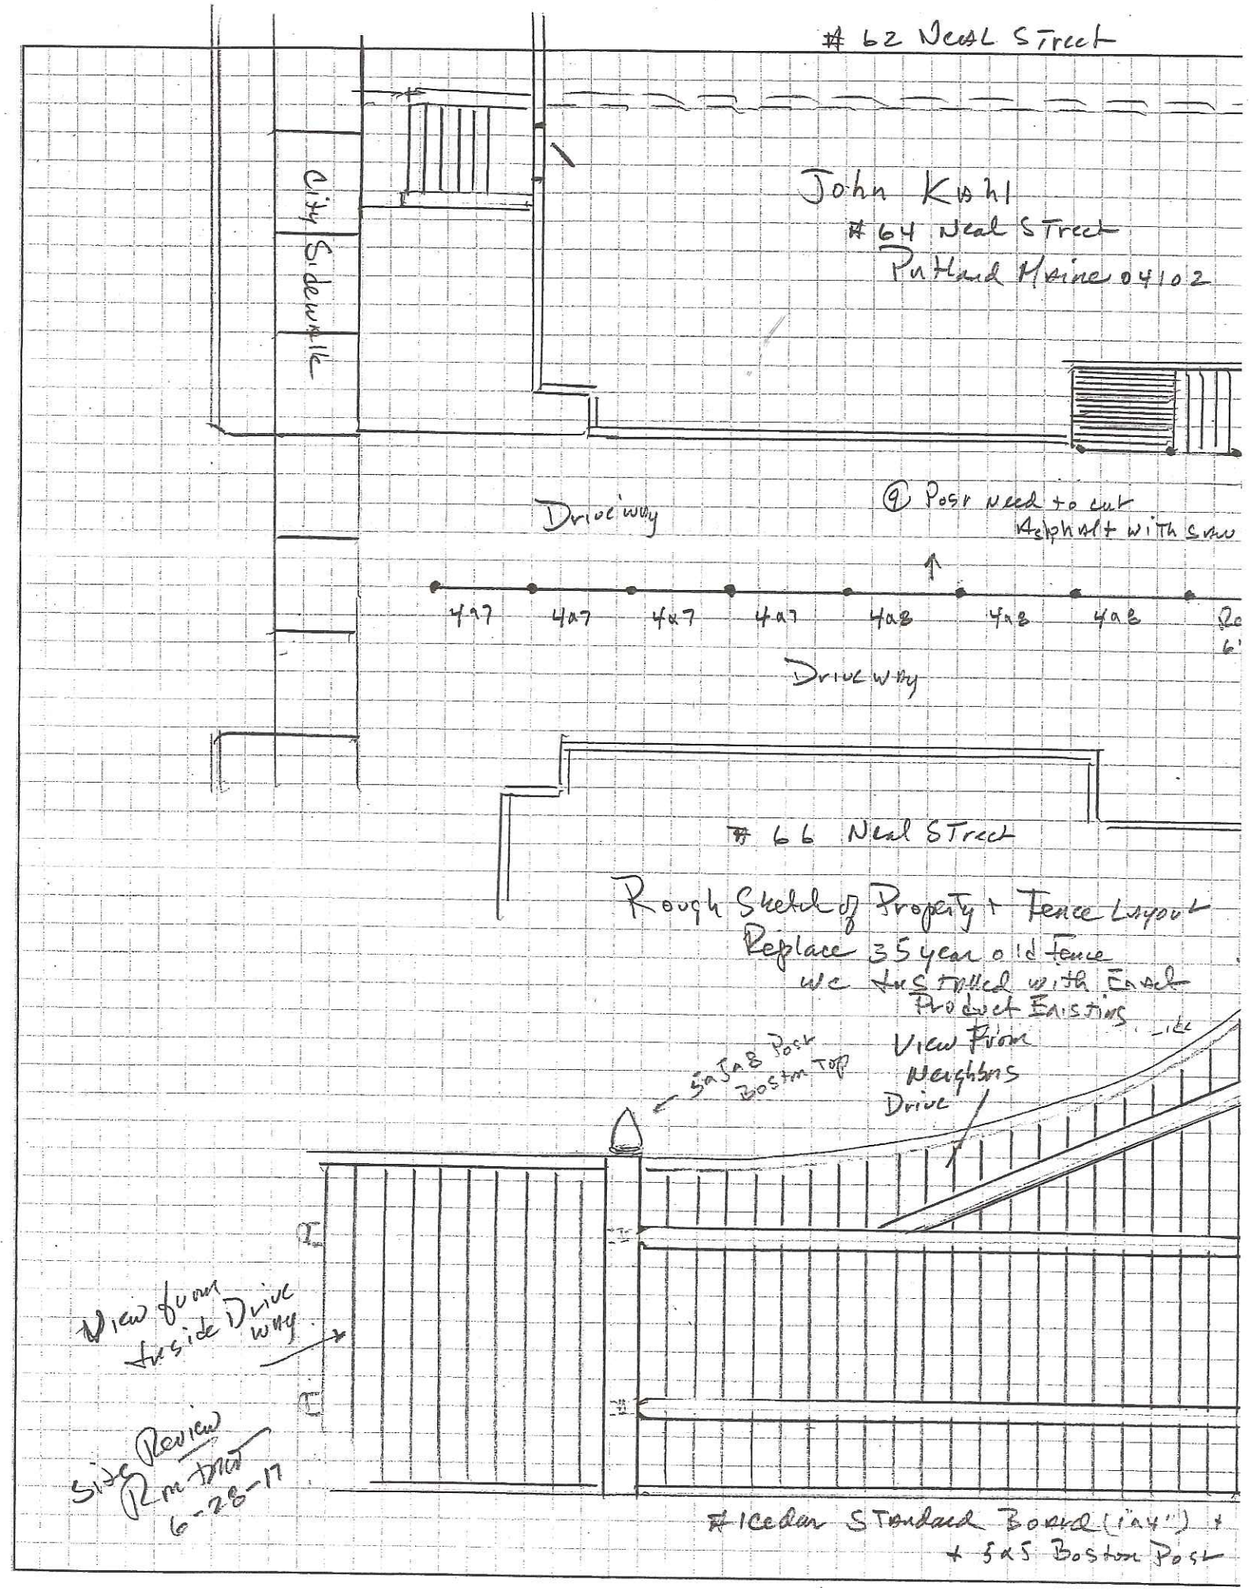

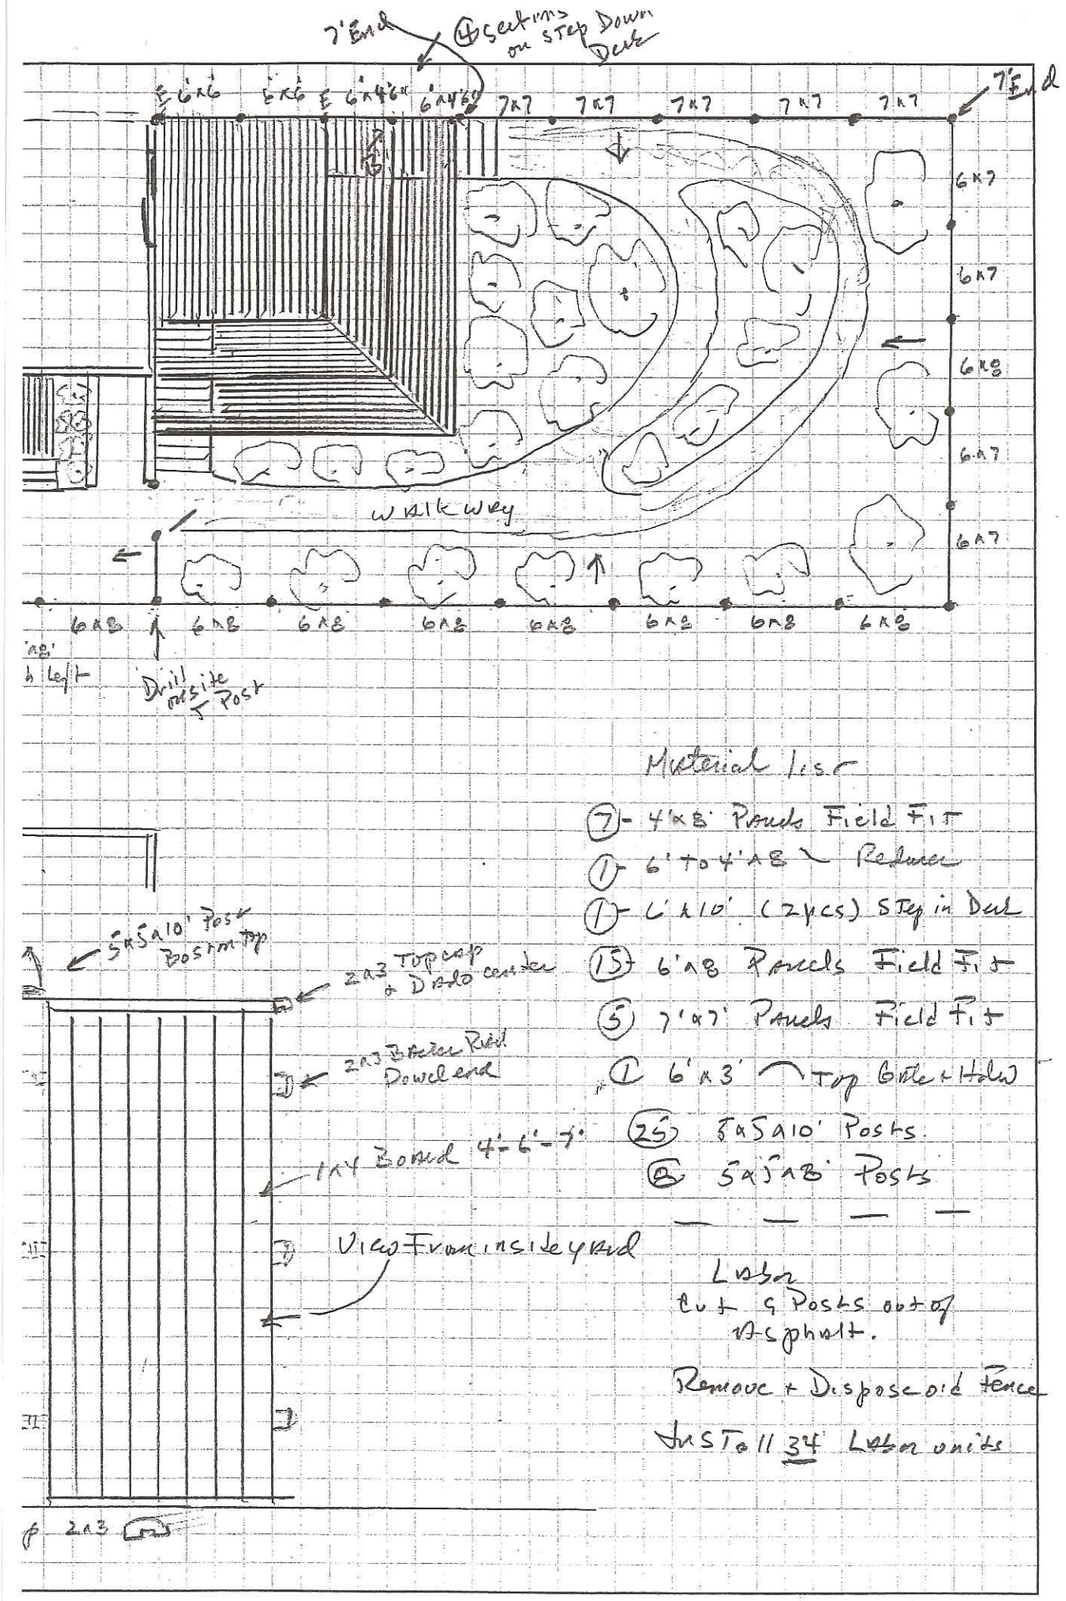

Material list

7 - 4'x8' Panels Field Fit
1 - 6' to 4'x8' Reducer
1 - 6'x10' (2 pcs) Step in Deck
15 - 6'x8' Panels Field Fit
5 - 7'x7' Panels Field Fit
1 - 6'x3' Top Gate + Hdw
25 - 5x5x10' Posts
8 - 5x5x8' Posts

Labor
Cut 9 Posts out of Asphalt.
Remove + Dispose old fence
Install 34 Labor units

354 Payne Road Scarborough, ME 04074-9564
Tel: 207.883.2775 • Fax: 207.883.7017
In Maine: 1.800.287.2775
www.ronforestfence.com

Ron Forest & Sons Fence Company
Creative Fence & Garden Design