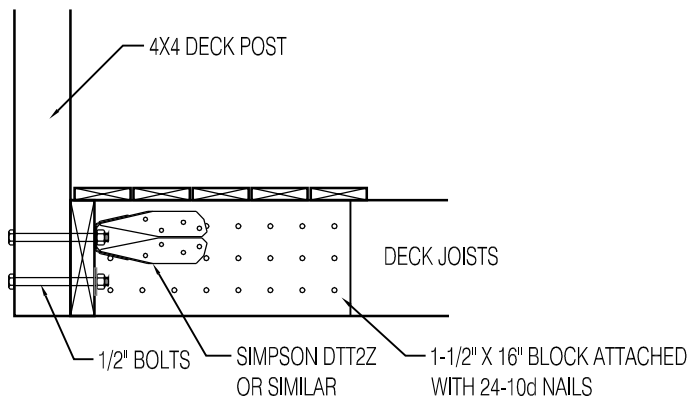

2 DECK POST ATTACHMENT
1" = 1'-0"

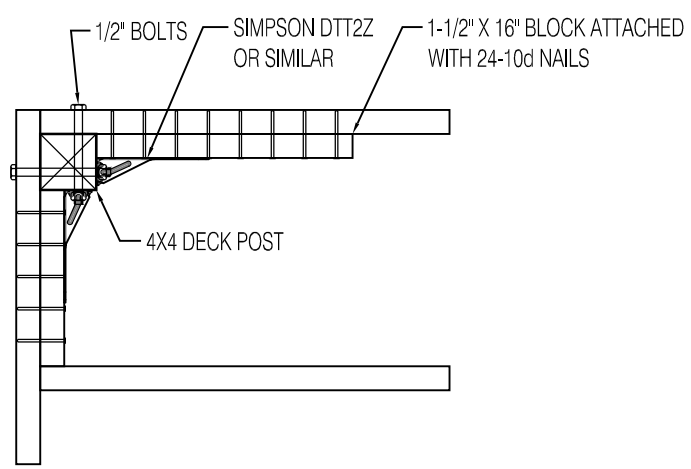

3 DECK POST ATTACHMENT
1" = 1'-0"

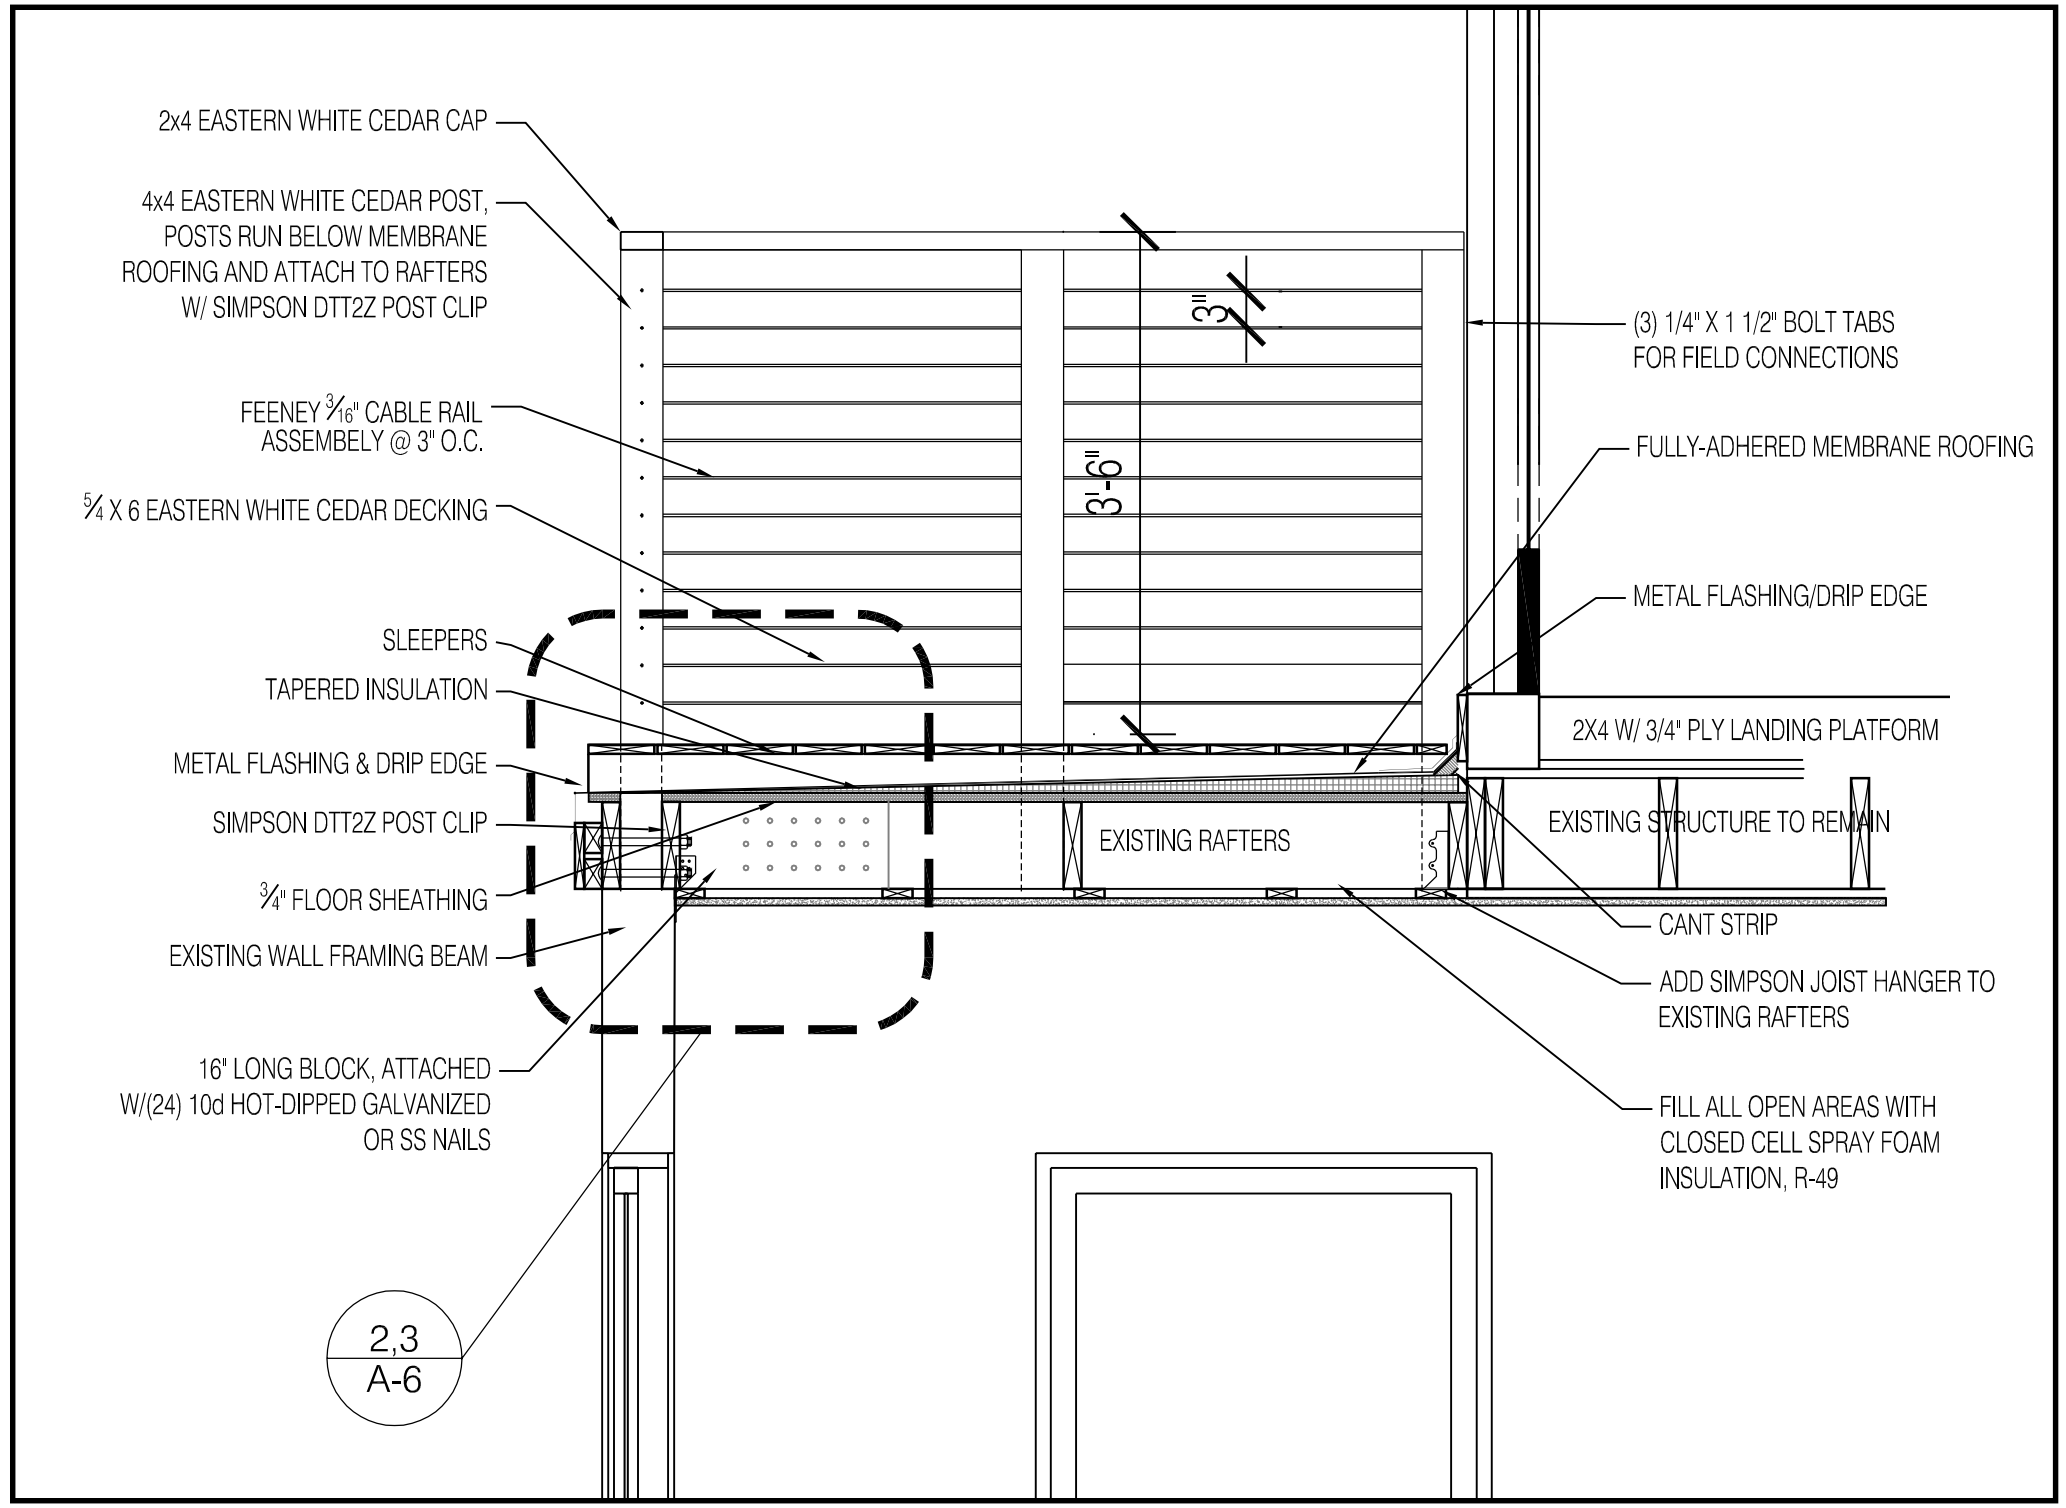

1 SECTION
3/4" = 1'-0"

PROSPECT
DESIGN
58 FORE ST., PORTLAND, ME
www.prospectdesign.me
T: 207 - 749 - 7400

SECTION
KNOX

DATE: 4.5.2016
DRAWN BY: BB

A6