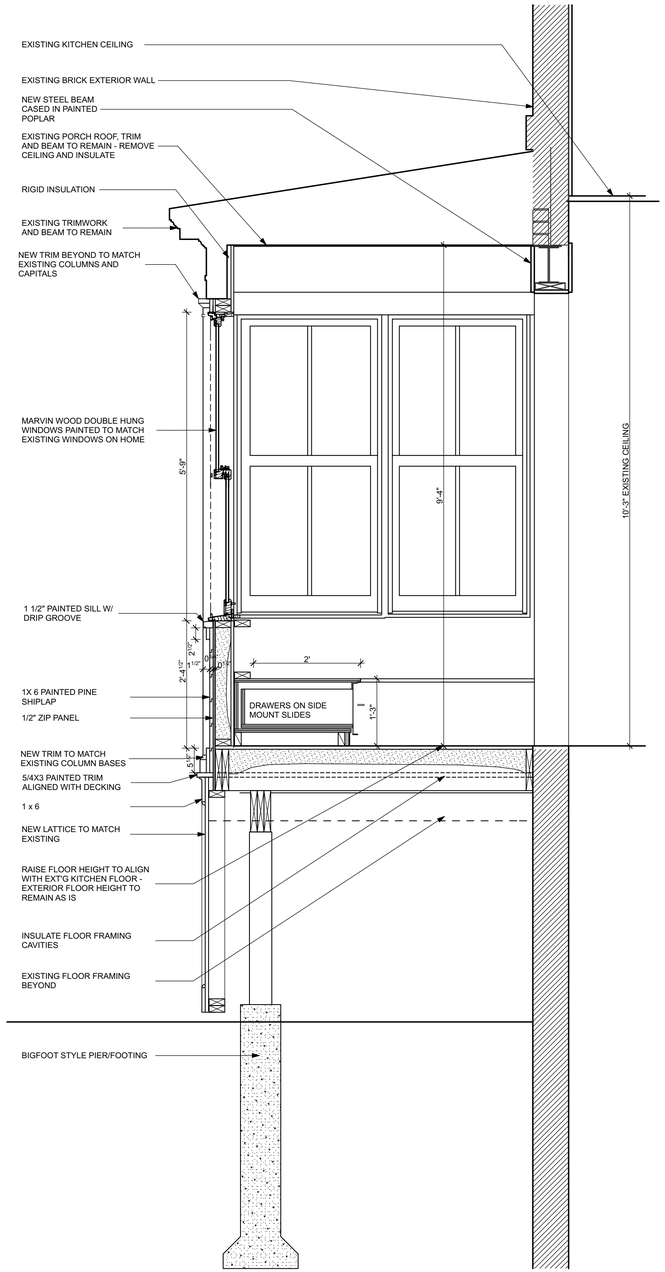

1 A3 SECTION THROUGH PORCH

SCALE: 3/4" = 1'-0"

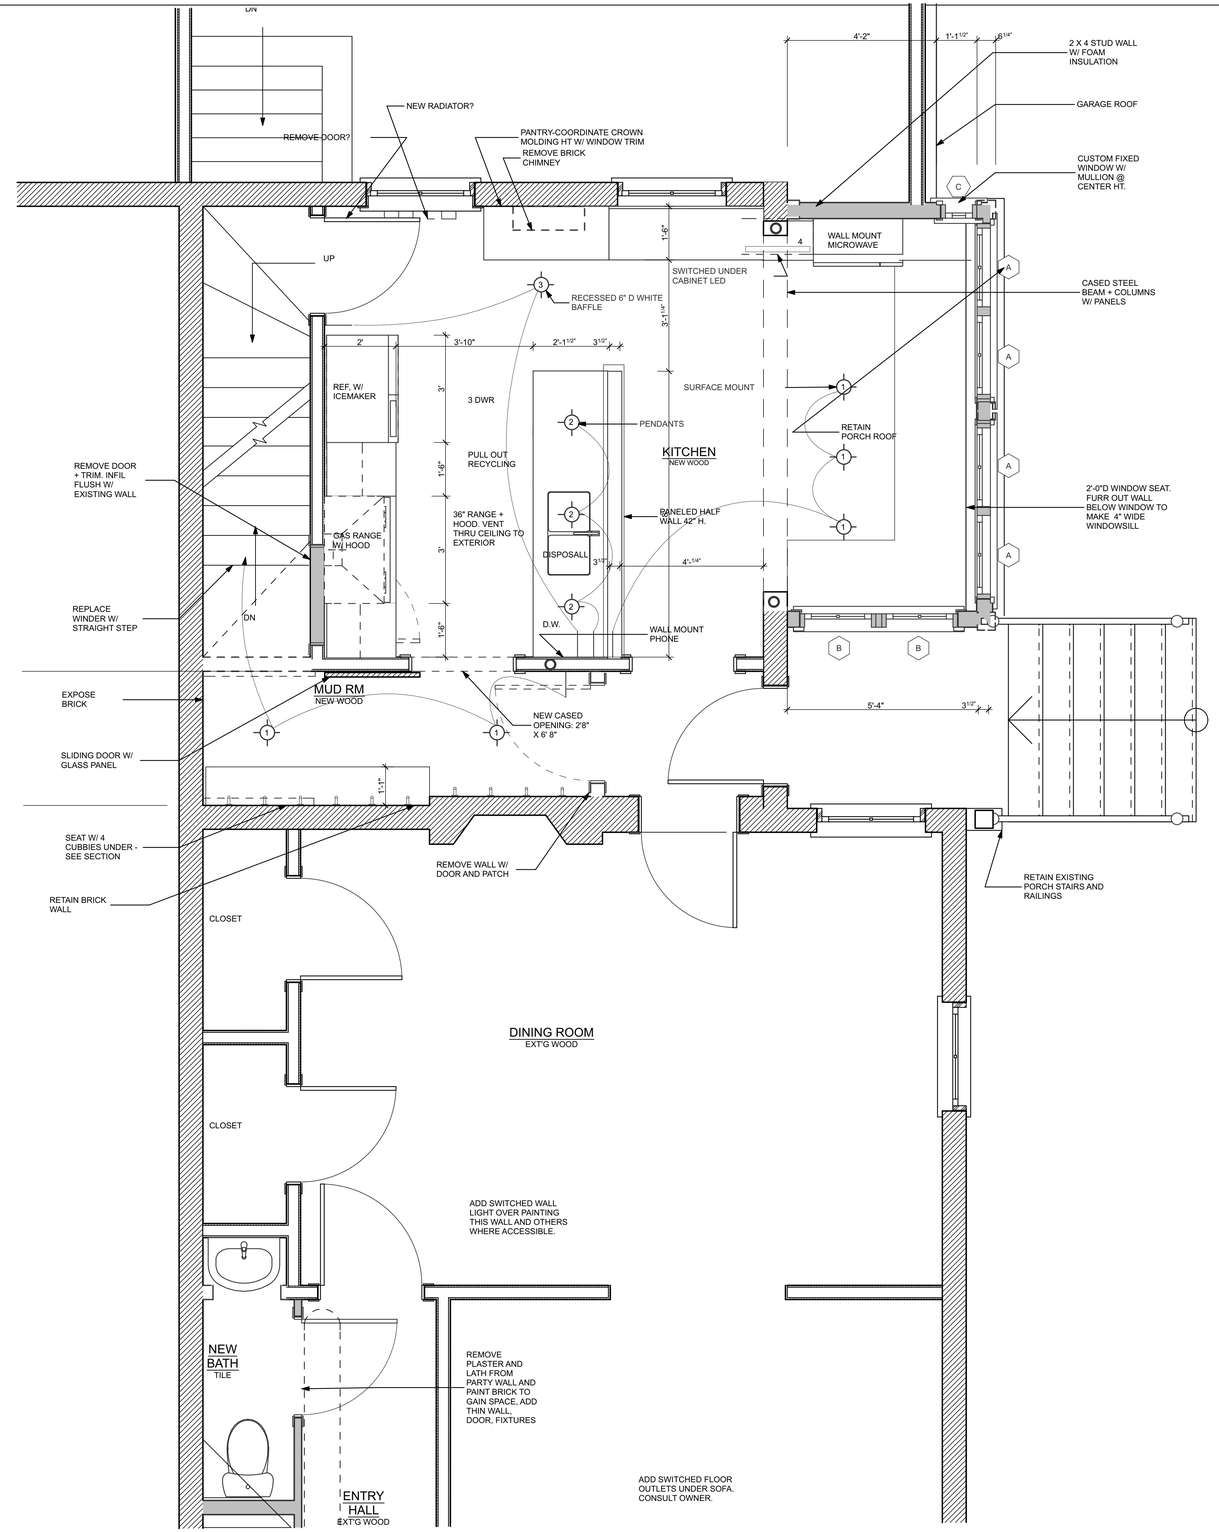

2 A3 1/2" SCALE KITCHEN PLAN W/ ELECTRICAL

SCALE: 1/2" = 1'-0"

MALIN ROW HOUSE RENOVATION

1 CARROLL STREET

PORTLAND, MAINE

WHIPPLE | CALLENDER ARCHITECTS

136 PLEASANT AVE.
PORTLAND, ME 04103
P 207.775.2696
F 207.775.3631
www.whipplecallender.com

MARK	DATE	DESCRIPTION

DATE: 5.21.14

CHECKED BY: JW

DRAWN BY: JP

JOB: 13-CSP

SHEET TITLE: SECTION ENLARGED KITCHEN PLAN

CONSTRUCTION SET

A3