Hicks or Browns Yew

Existing coniferous tree

New site lighting
KIM Bollard

Existing Street Tree

Hydrangea

Building entrances

Hydrangea

Perennials - Black Eyed Susans, Iris', Daylilies, yellow Hemerocallis spp. 'Stella d'Oro'

Sedum

Project Key

Qty.	Item	Size	Root	Spcng	Remarks
	TREES and SHRUBS				
1	Magnolia stellata 'Royal Star' Royal Star Magnolia	2" - 2 1/2" caliper	B&B		Specimen tree - symmetrical full branching
34	Hydrangea paniculata 'Limelight' Limelight Hardy Hydrangea	4'-5' ht.	B&B	5' oc	Or approved equivalent hybrid Hydrangea
23	Taxus x media 'Hicksii' Hicks Yew	3'-3 1/2' ht.	B&B	3' oc	Matched shrubs
36	Taxus x Media 'Brownii' Brown's Yew	18"-24" sp	B&B or potted	30" oc	
9	Hosta Krossa Regal	18"-24" sp	B&B or potted	36" oc	
	PERENNIALS				
136	Hemerocallis spp. 'Stella d'Oro' Stella de Oro Daylilly	1 fan div blooming size	min #1 cont.	18" OC triangulated	Plant in front row of all borders - two rows triangulated
76	Matteuccia struthiopteris Ostrich Fern	Mtn 15-18"	min #1 cont.	24" OC triangulated	Plant in back row of all borders facing Thomas St- two rows triang.
30	Physotegia virginiana Obediant Plant	Mtn 15-18"	min #5P5 cont.	24" OC triangulated	Plant in back row of courtyard border - two rows triang.
16	Veronica spicata 'Icicle' Spiked Speedwell	Mtn 15-18"	min #5P5 cont.	18" OC	Plant between Daylilly and Obedient Plant in courtyard border
	MISC				
	Shredded Pine Bark Mulch				3" depth
	Seed & Mulch				Seed areas disturbed by construction

Planting List

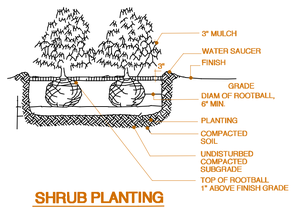

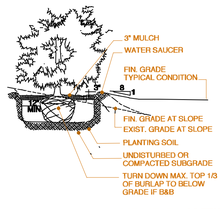

SHRUB PLANTING
N.T.S.

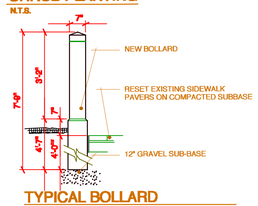

TYPICAL BOLLARD
N.T.S.

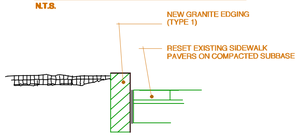

TYPICAL GRANITE EDGE
N.T.S.

EVERGREEN SHRUB PLANTING
N.T.S.

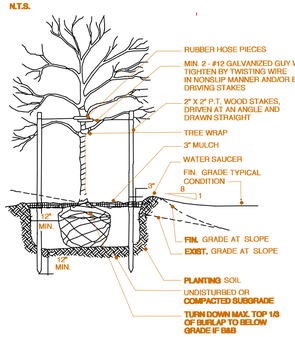

DECIDUOUS TREE PLANTING
N.T.S.

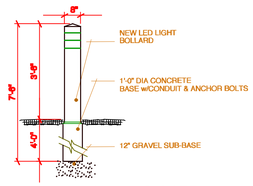

TYPICAL LIGHT BOLLARD
N.T.S.

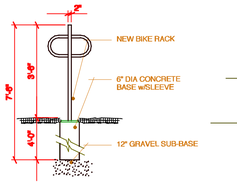

TYPICAL BIKE RACK
N.T.S.

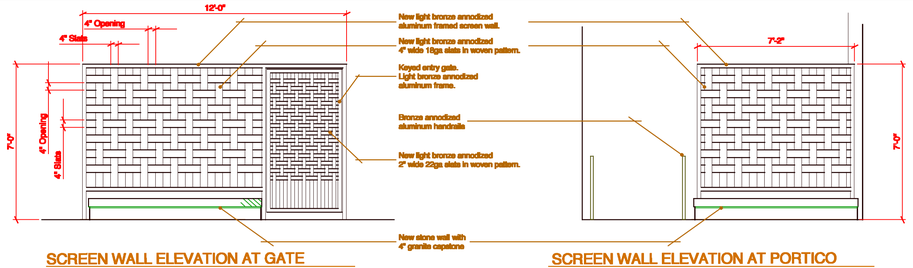

SCREEN WALL ELEVATION AT GATE
N.T.S.

SCREEN WALL ELEVATION AT PORTICO

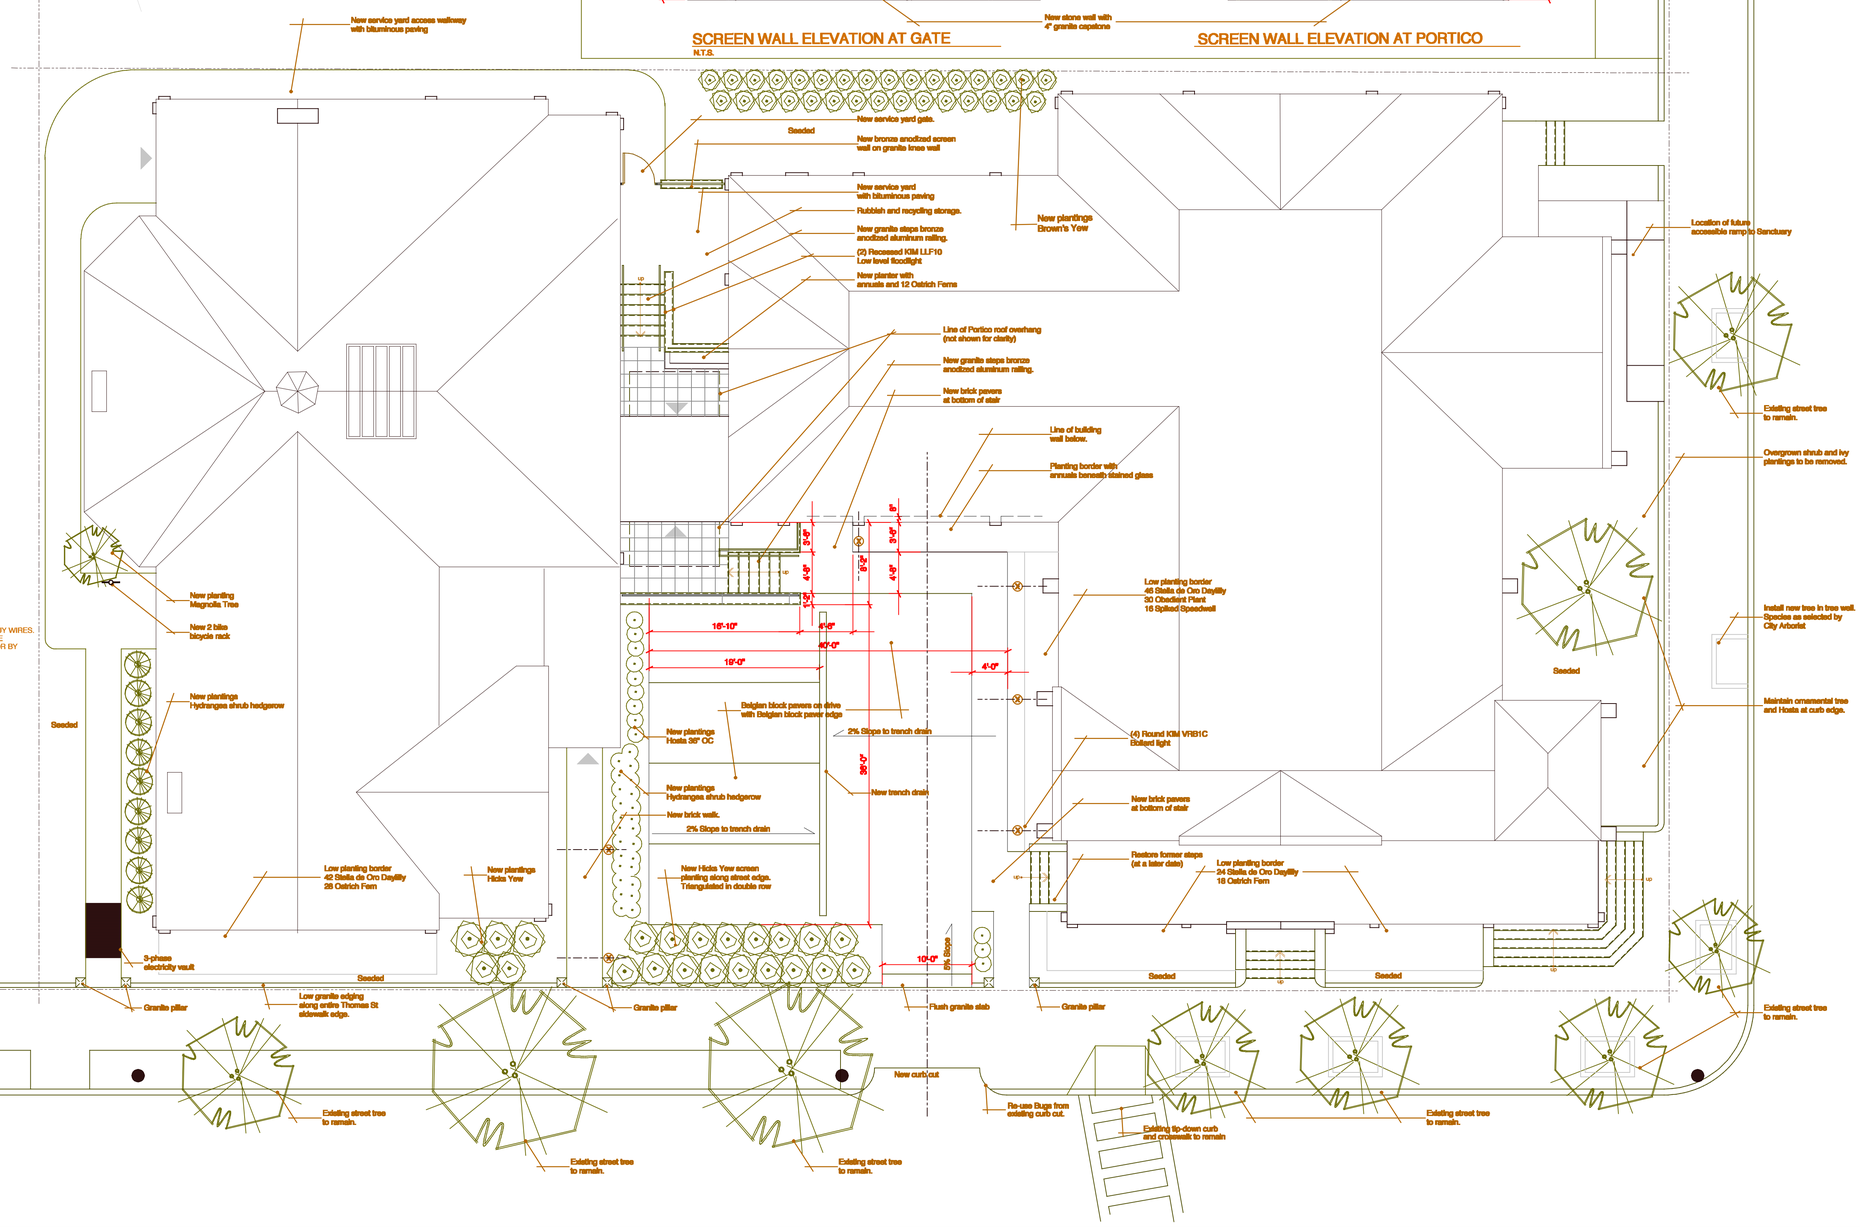

GARRISON CONSULTING
41 edgewood ave
portland, maine 04103
telephone 207 450 0750
e-mail matthewwinch@earthlink.net

ORCUTT CONSULTING
ARCHITECTURE + PLANNING + LANDSCAPE ARCHITECTURE
PO Box 314
Kingfield, Maine 04947
telephone 207 939 66518
e-mail corcutt86@gmail.com

project name
32 Thomas Street Apartments

project location
32 Thomas Street
Portland Maine 04101

Revisions	date
Issued for Pricing	02/29/2016
Issued for Permit	02/22/2016

date: February 29, 2016
scale: 1/8" = 1'-0"
project #: 2011-018
drawing title: **Landscape & Planting Plan**
drawing number: **L101**