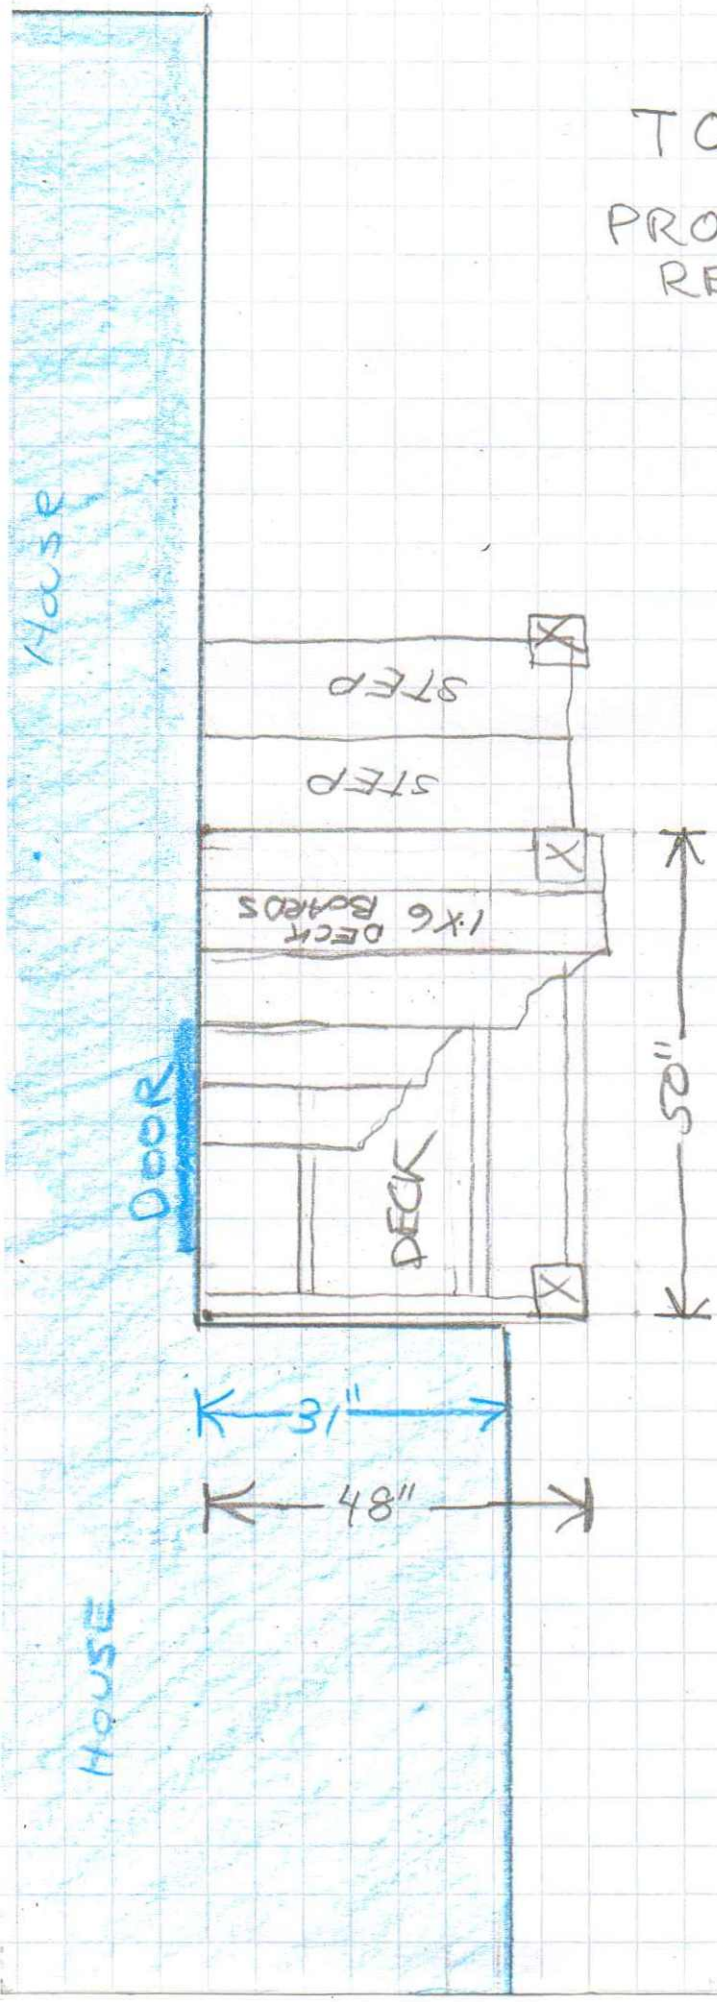TOP VIEW
PROPOSED DECK REPLACEMENT