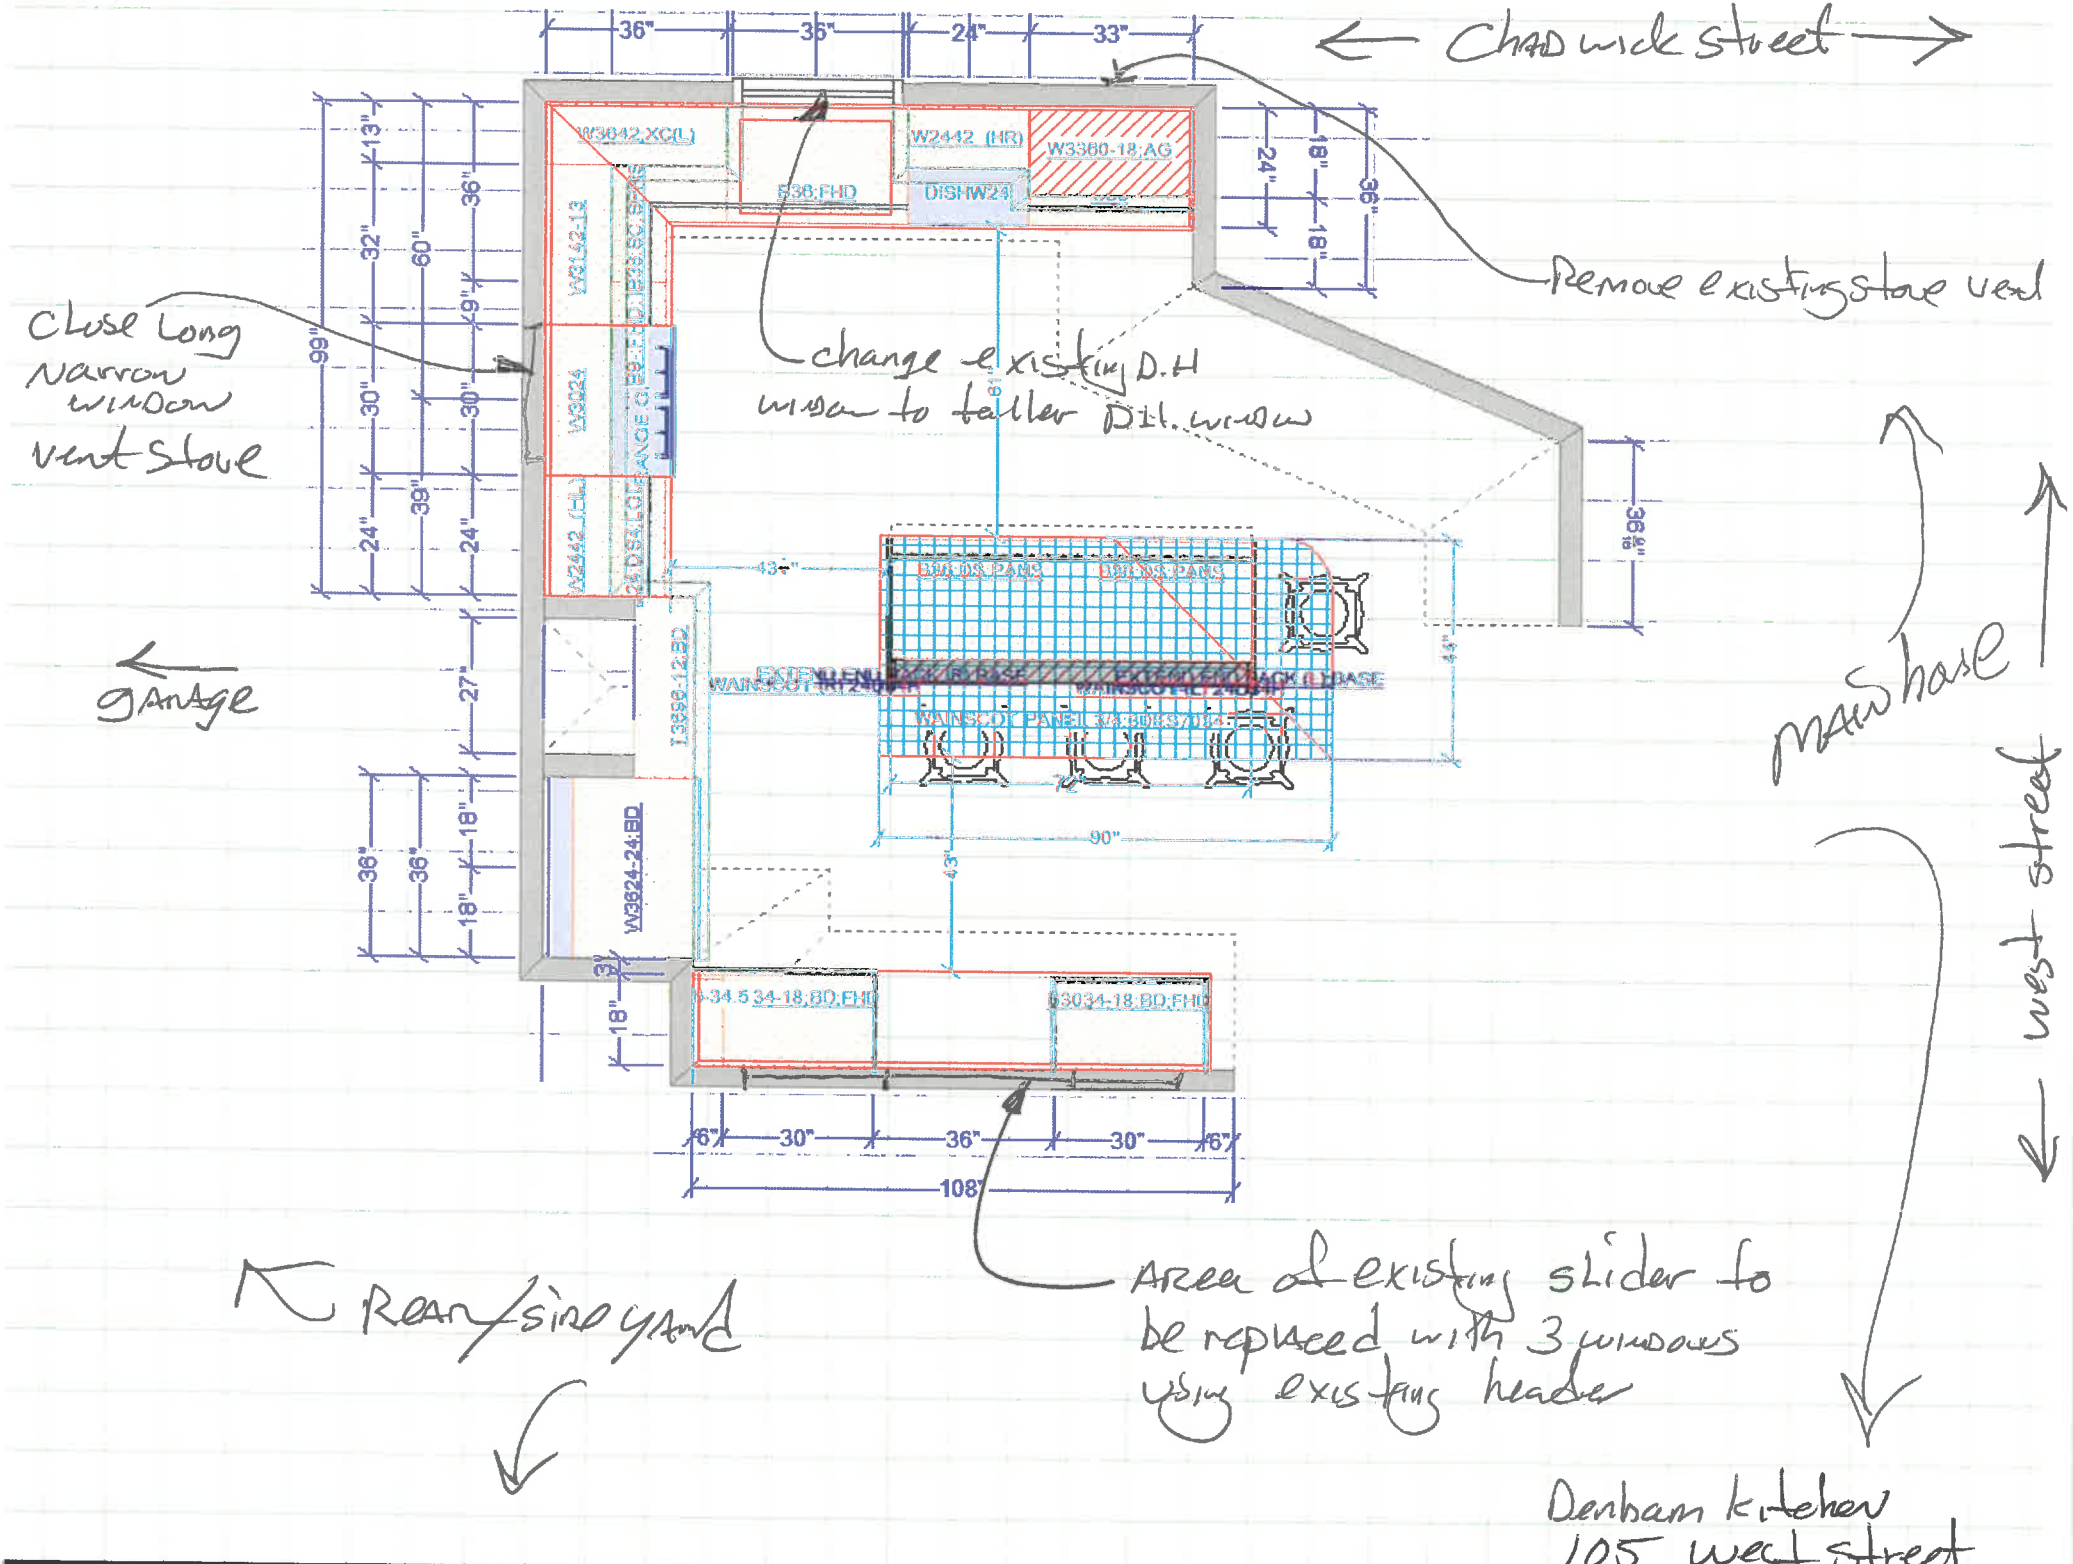

Chadwick street
Remove existing stove vent
Close Long Narrow window vent stove
change existing D.H window to taller D.H. window
garage
main house
west street
Rear/side yard
Area of existing slider to be replaced with 3 windows using existing header
W3642:XC(L)
W2442 (HR)
W3360-18:AG
B36:FHD
DISHW24
W3142-13
W3024
W2442 (HL)
W3624-24:BD
B36:DS:PANS
WAINSCOT PANEL
108"
90"
Denham kitchen
105 west street