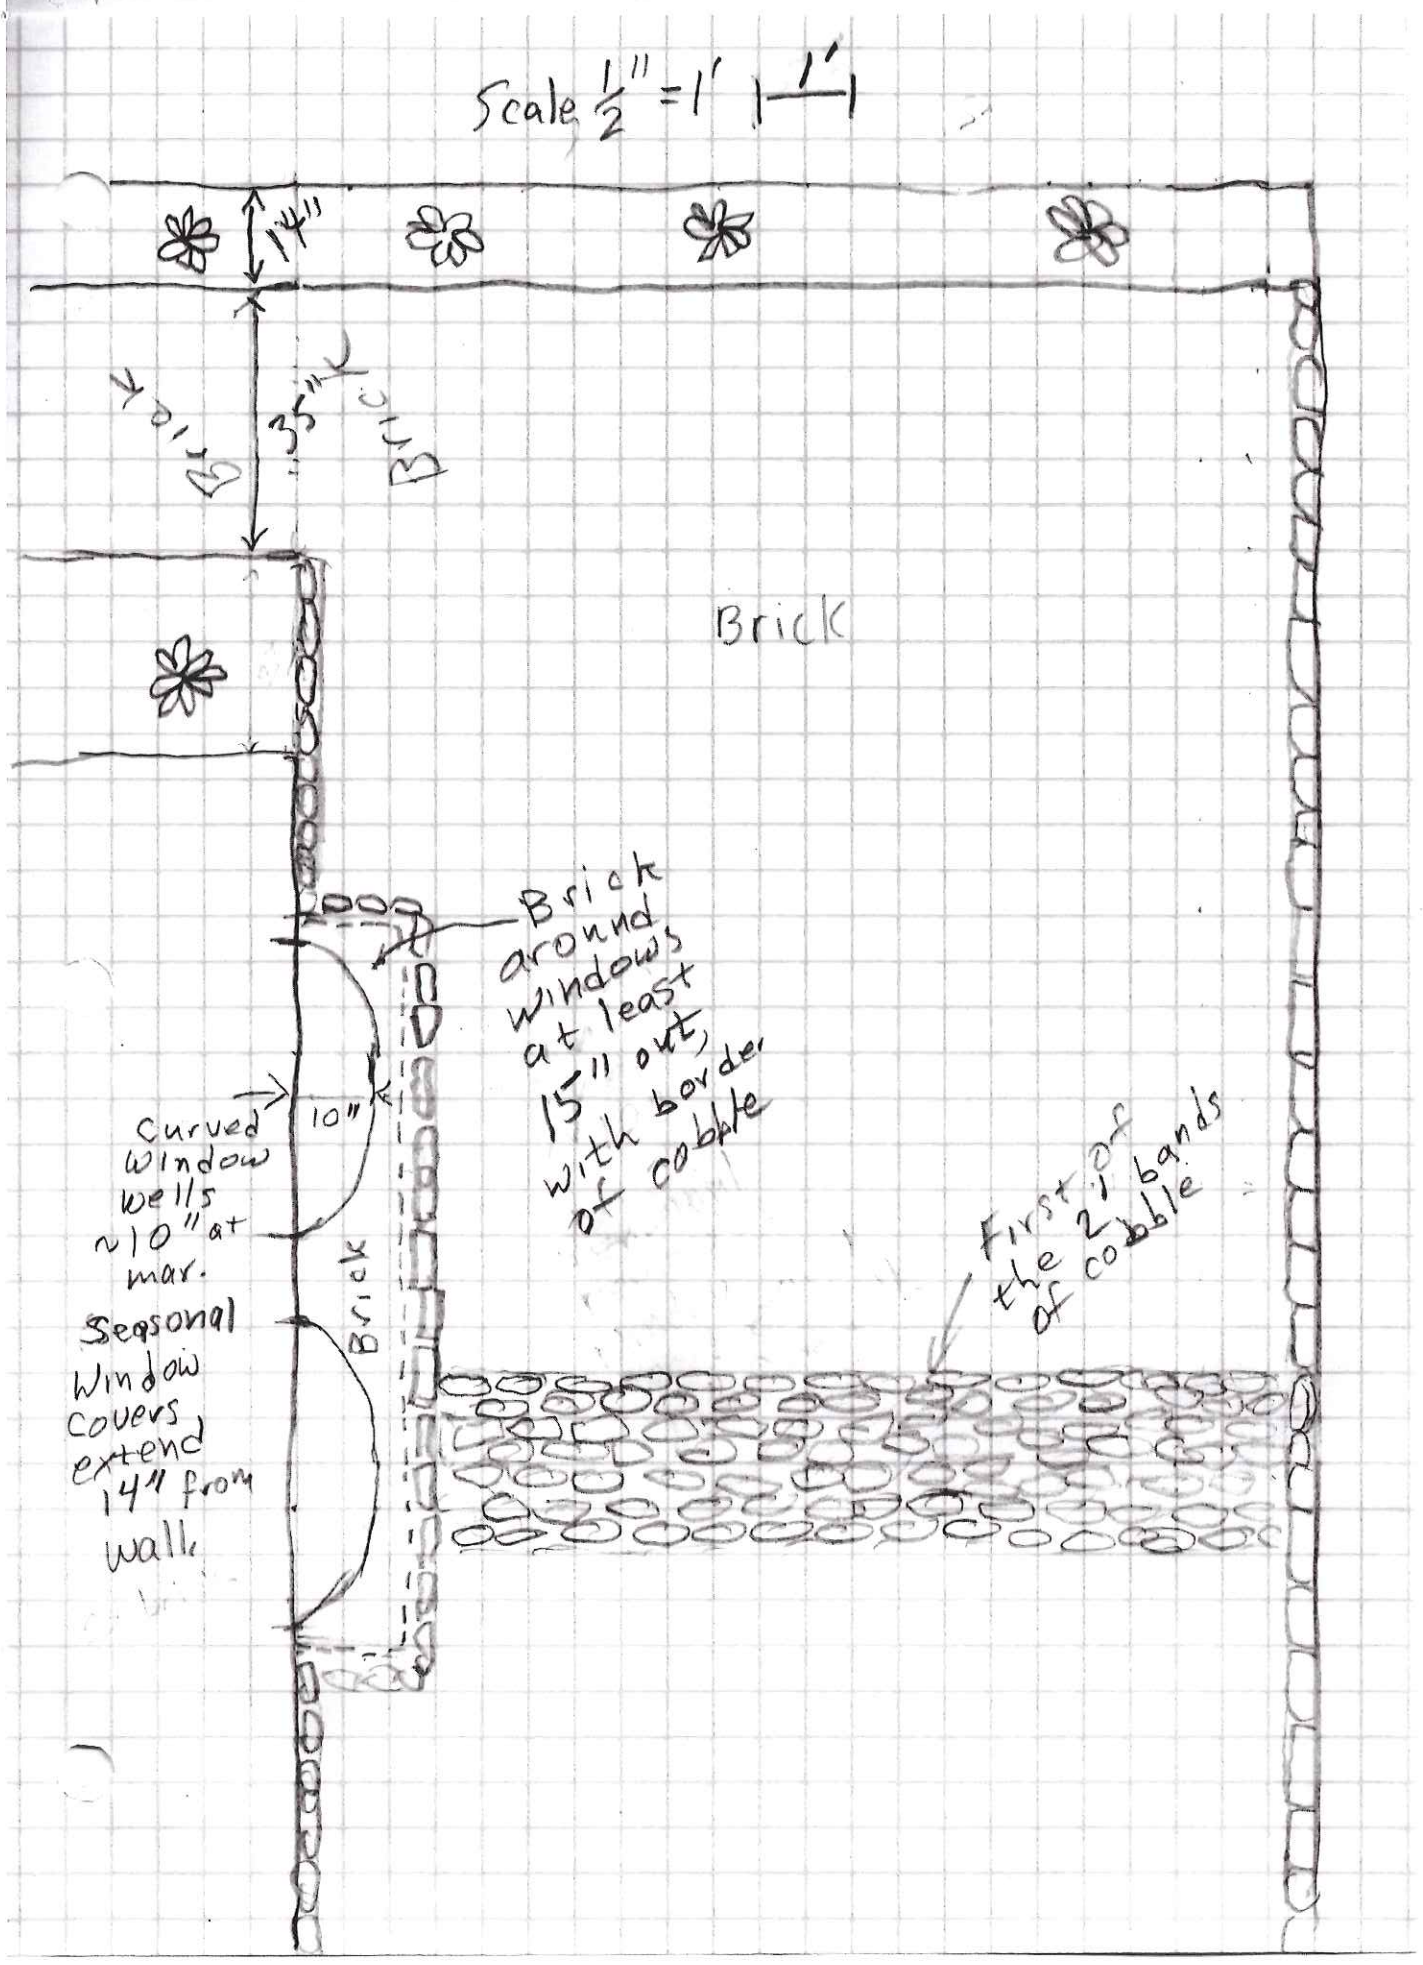
Scale 1/2" = 1'
1'
14"
35"
Brick
Brick around windows at least 15" out, with border of cobble
Curved window wells ~10" at mar.
10"
Seasonal Window covers extend 14" from wall
Brick
First of the 2 bands of cobble