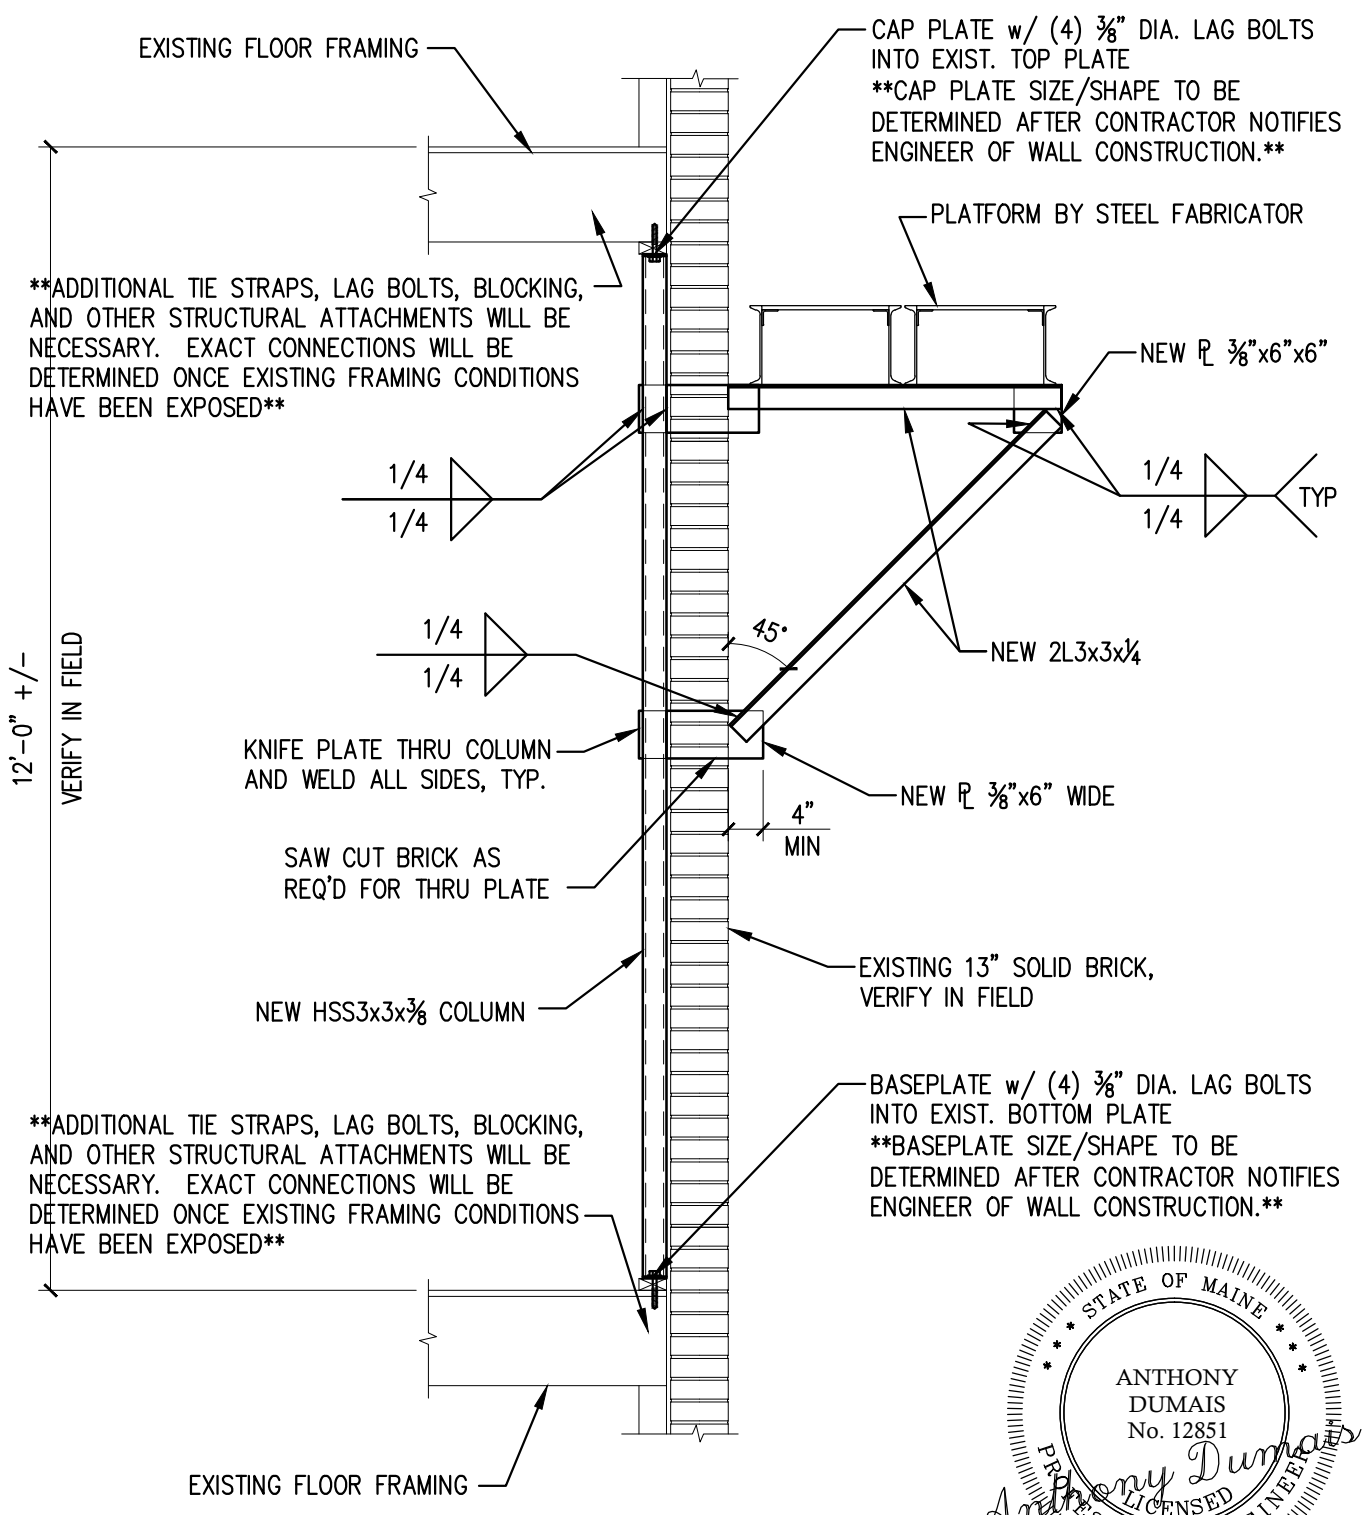

STATE OF MAINE
ANTHONY DUMAIS
No. 12851
LICENSED PROFESSIONAL ENGINEER
Anthony Dumais

SHEET TITLE:

143 PINE ST. FIRE ESCAPE

PORTLAND MAINE

SHEET TITLE:

TYPICAL SECTION AT LANDING

CASCO BAY ENGINEERING
424 Fore Street, Portland, ME 04101
Tel. 207.842.2800 Fax 207.842.2828
www.cascobayengineering.com

SCALE:	1/2"=1'-0"
DESIGNED:	TD
DRAWN:	TD
DATE:	9-19-16
PROJECT NUMBER:	16-084

SK1