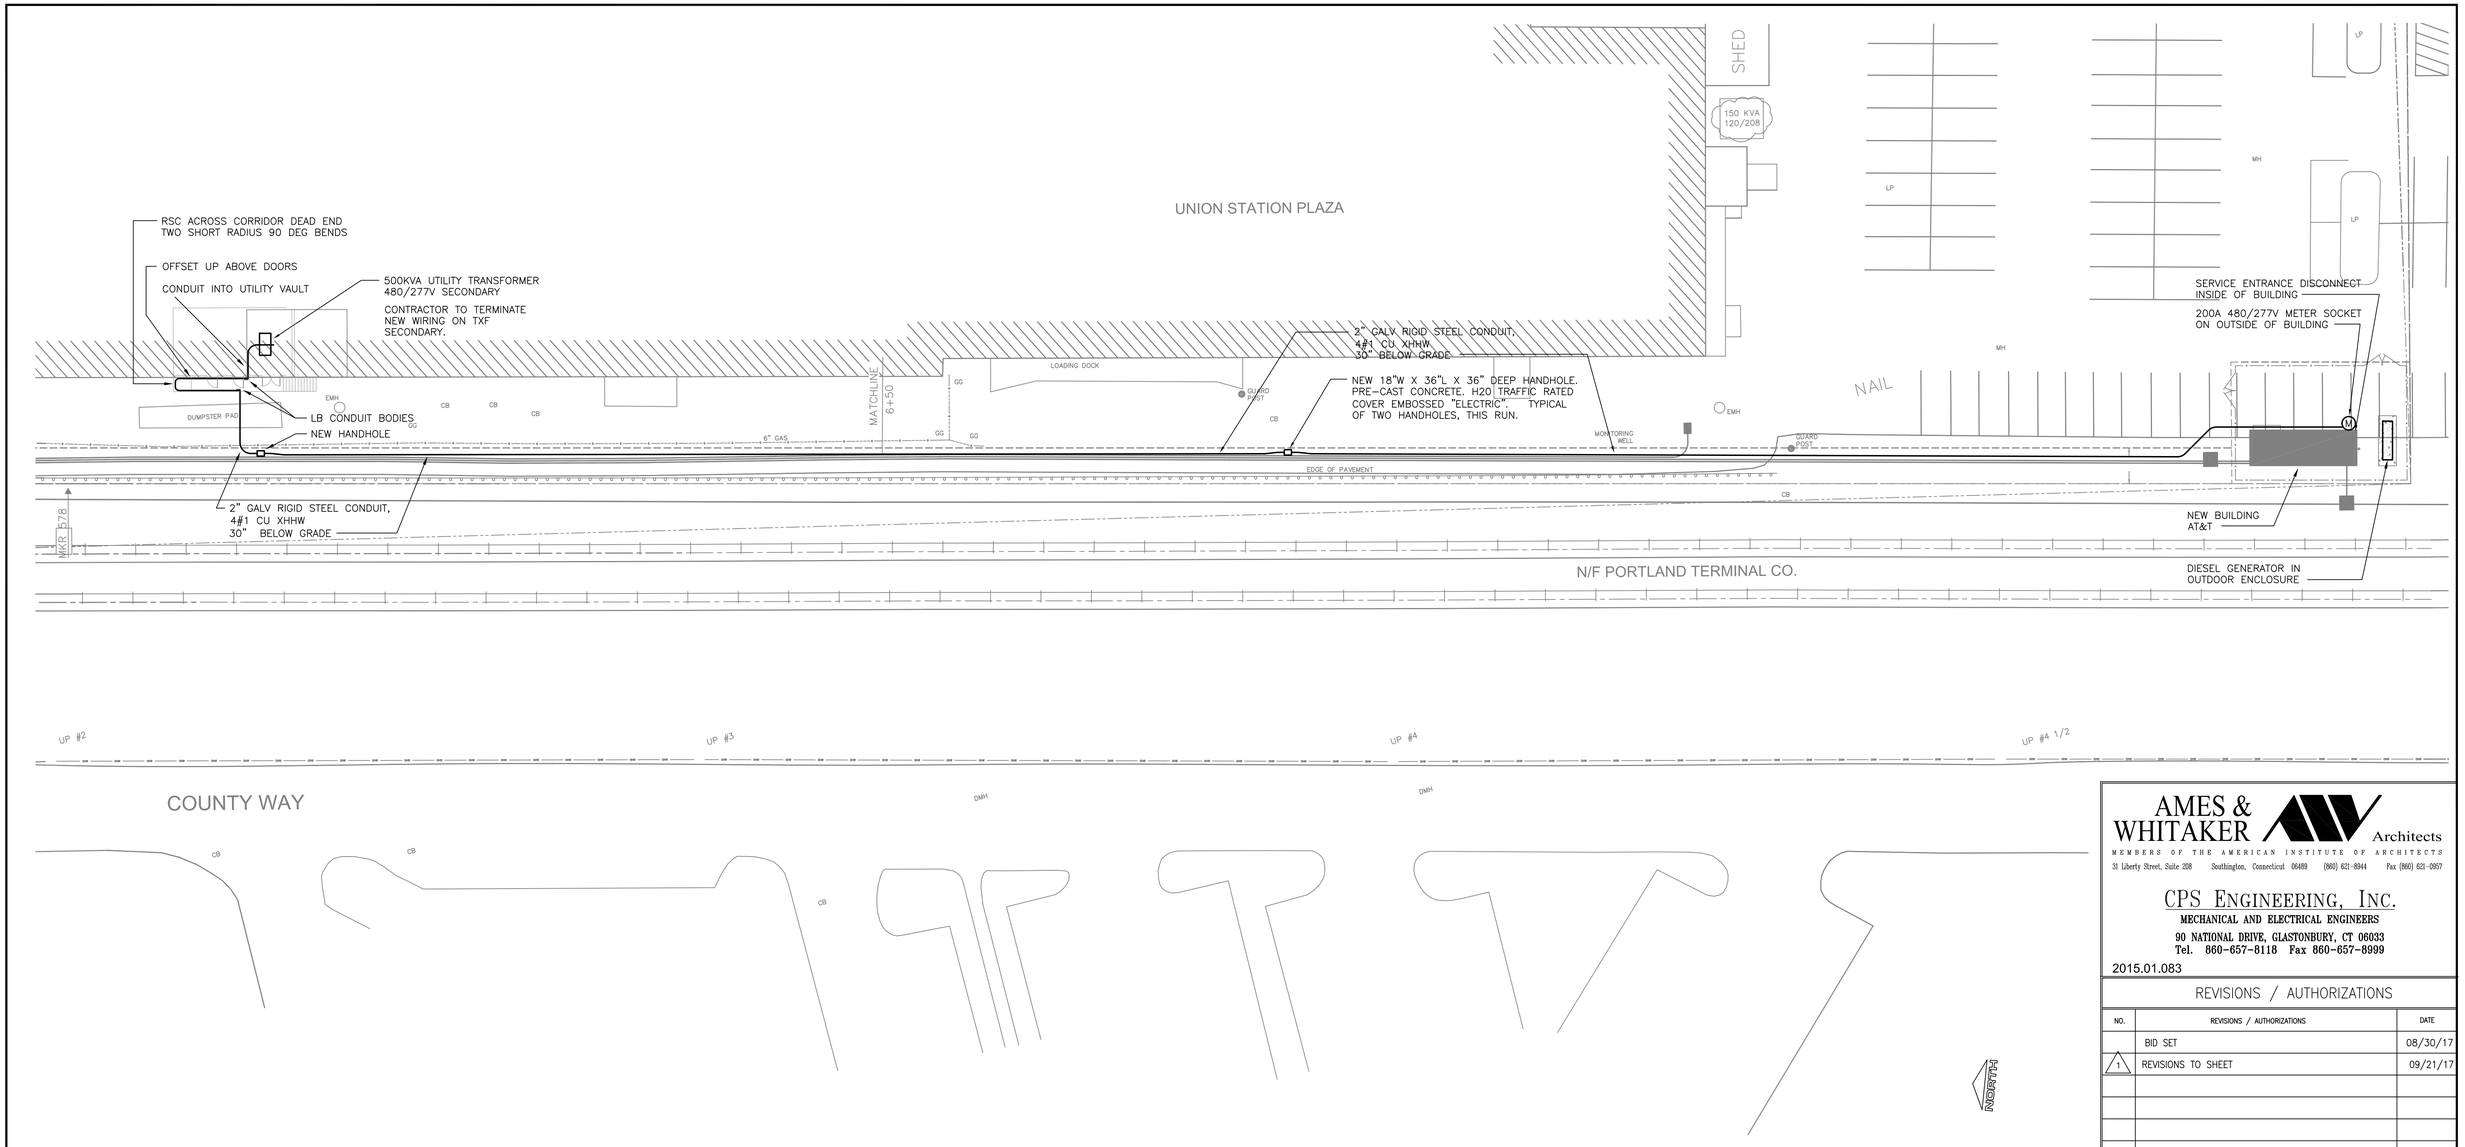

1 SE.1 ELECTRICAL SITE PLAN

SCALE

0 10' 20' 40'

AMES & WHITAKER Architects
MEMBERS OF THE AMERICAN INSTITUTE OF ARCHITECTS
31 Liberty Street, Suite 208 Southington, Connecticut 06489 (860) 621-8944 Fax (860) 621-0957

CPS ENGINEERING, INC.
MECHANICAL AND ELECTRICAL ENGINEERS
90 NATIONAL DRIVE, GLASTONBURY, CT 06033
Tel. 860-657-8118 Fax 860-657-8999

2015.01.083

REVISIONS / AUTHORIZATIONS

NO.	REVISIONS / AUTHORIZATIONS	DATE
	BID SET	08/30/17
1	REVISIONS TO SHEET	09/21/17

PROPRIETARY AT&T INFORMATION
NOT FOR GENERAL USE OR DISCLOSURE OUTSIDE OF AT&T
THIS INFORMATION MAY ONLY BE USED BY AUTHORIZED
PERSONNEL OF THE LOCAL GOVERNMENT AGENCY IN CONNECTION
WITH APPLICATION FOR PERMITS AND AUTHORIZATIONS FOR
BUILDINGS, CONSTRUCTION, AND/ OR ZONING CHANGES.

DRAWINGS PREPARED FOR
AT&T CORPORATE REAL ESTATE

PROJECT TITLE:

TELECOMMUNICATIONS HUT

UNION STATION PLAZA
240-280 SAINT JOHN ST
PORTLAND

PTLFME01 Archoid AAB7WI

SHEET TITLE:

ELECTRICAL SITE PLAN

AT&T PROJECT NUMBER:	DATE: 08/30/2017	SCALE: AS NOTED
E15823	DRAWN BY: JAP	CHECKED BY: SJM
AT&T AUTHORIZATION:	SHEET: 5 OF: 15 SHEETS	SHEET NO.
GREGG MIRANDO	AT&T DRAWING NO.:	SE1