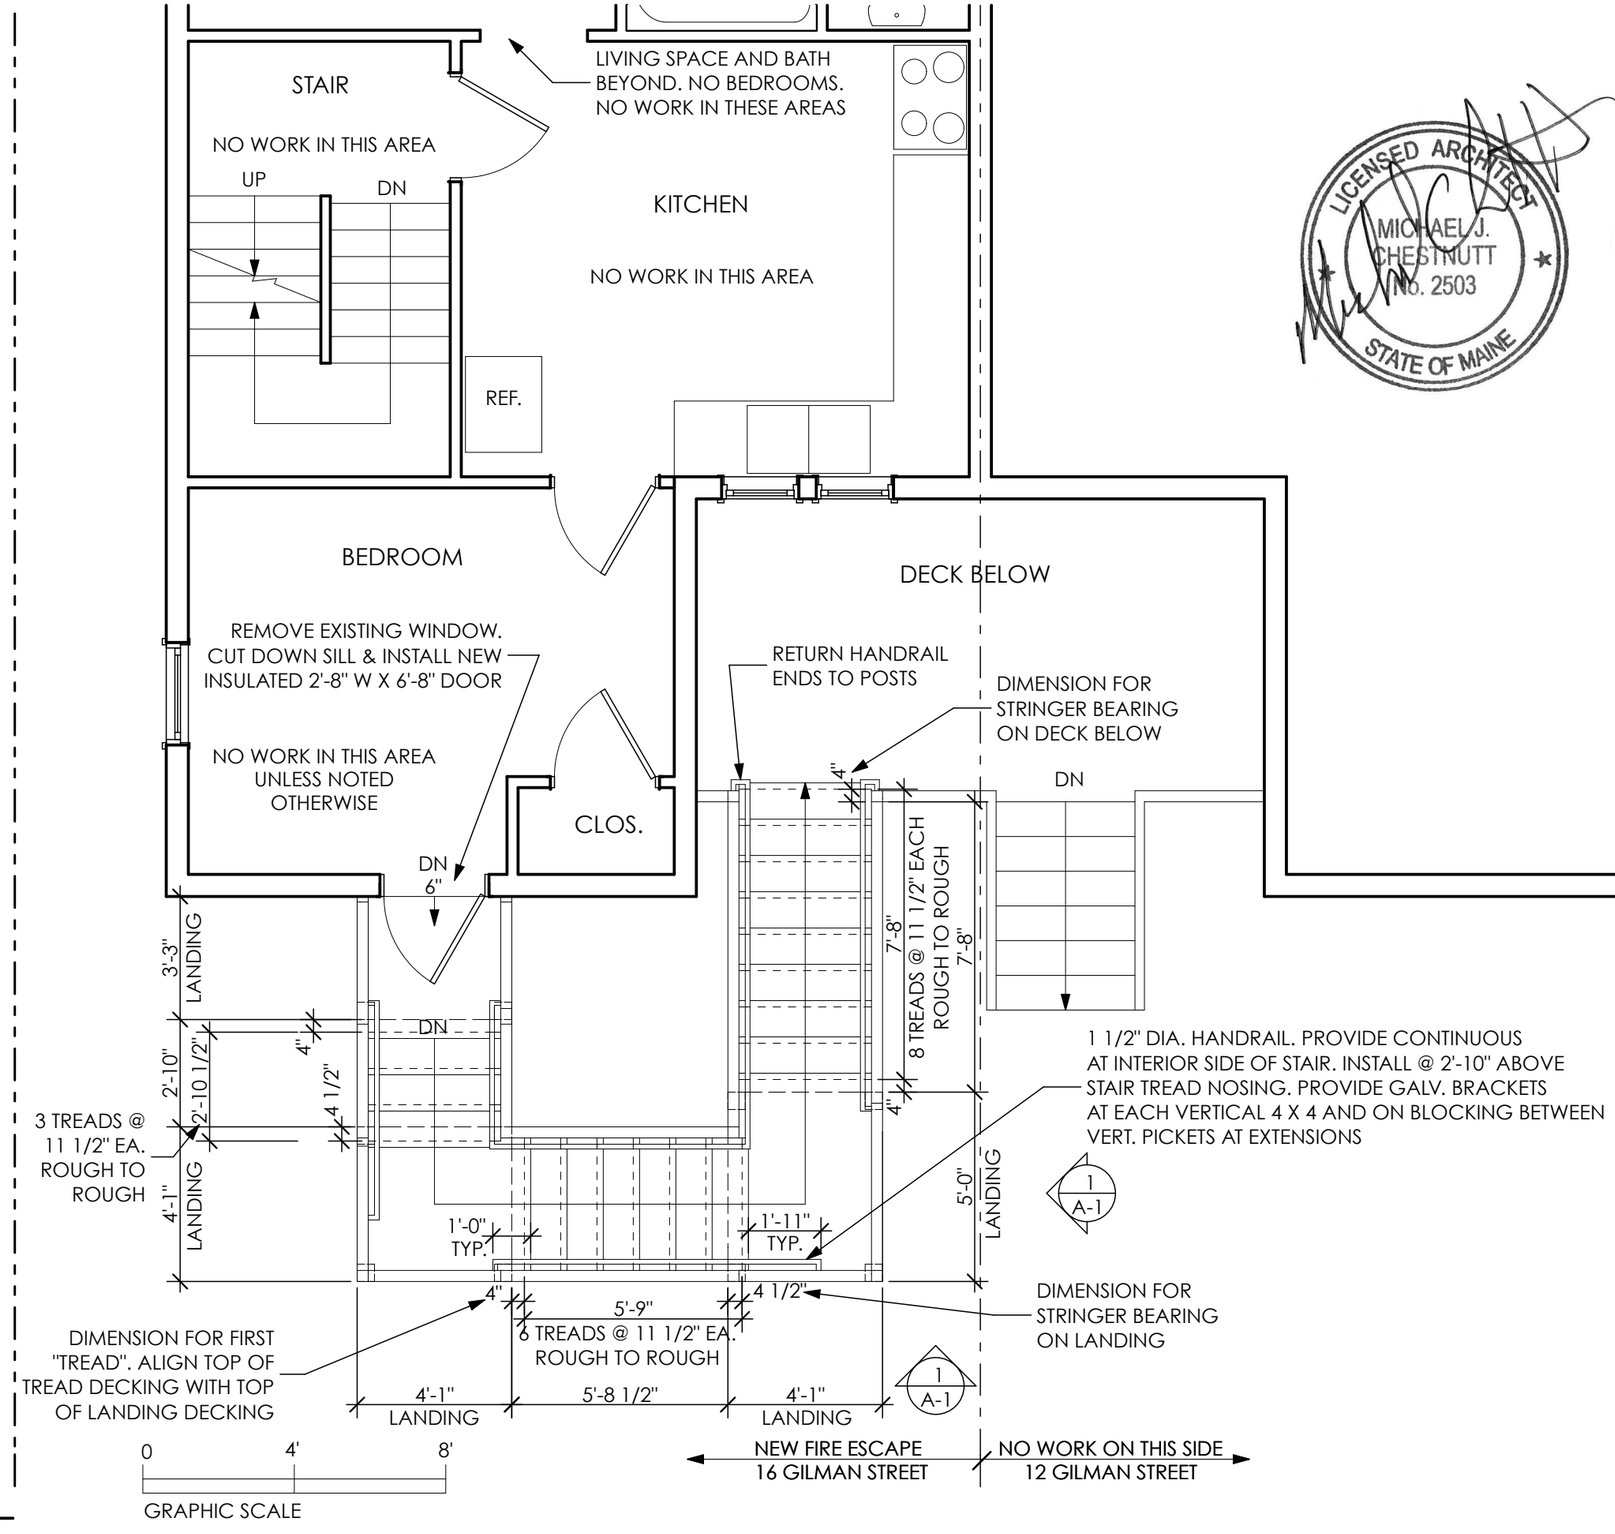

1 FIRST FLOOR PLAN

SCALE: 1/4" = 1'-0"

SPOT ARCHITECTURE
87 EMERY STREET APT. #3
PORTLAND, MAINE 04102
T: 207.756.4153
E-MAIL: MIKE138@MAINE.RR.COM

LICENSED ARCHITECT MICHAEL J. CHESTNUTT No. 2503 STATE OF MAINE

DRAFTSPERSON: MJC
DATE OF ISSUE: 11/21/13
PROJECT STATUS: BUILDING PERMIT

NEW FIRST FLOOR FIRE ESCAPE

MAINELY PROPERTY MANAGEMENT
16 GILMAN STREET, PORTLAND, MAINE 04102

FIRST FLOOR PLAN

A-2