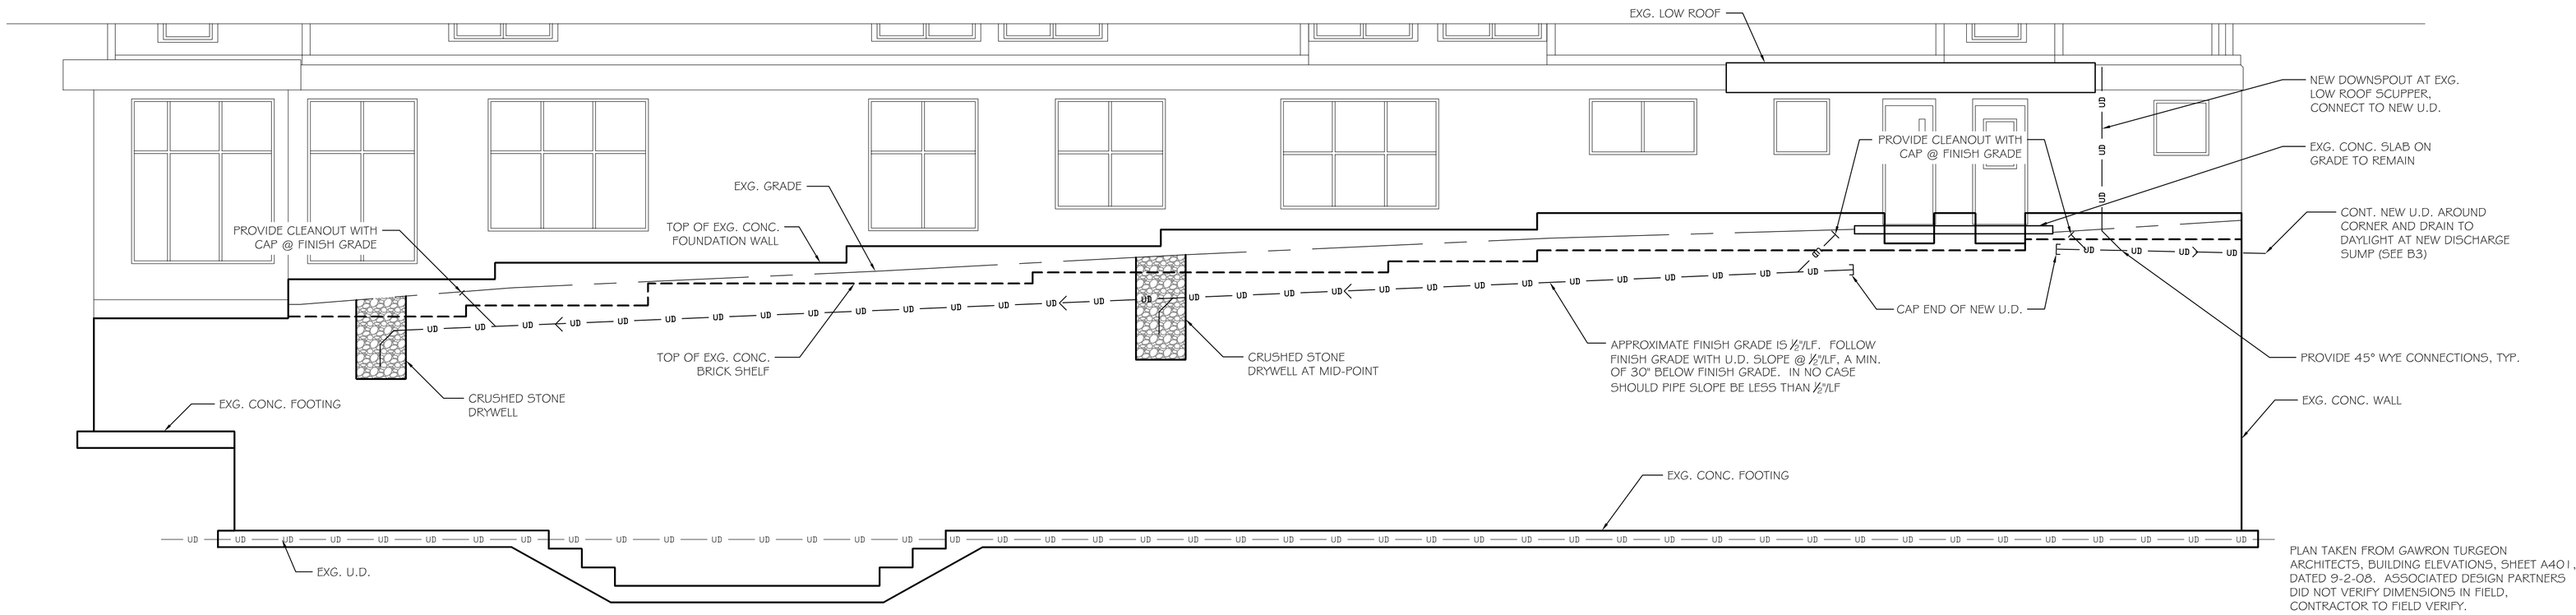

C3 PROPOSED ELEVATION OF NEW DRAINAGE

SCALE: 3/16"= 1'-0"

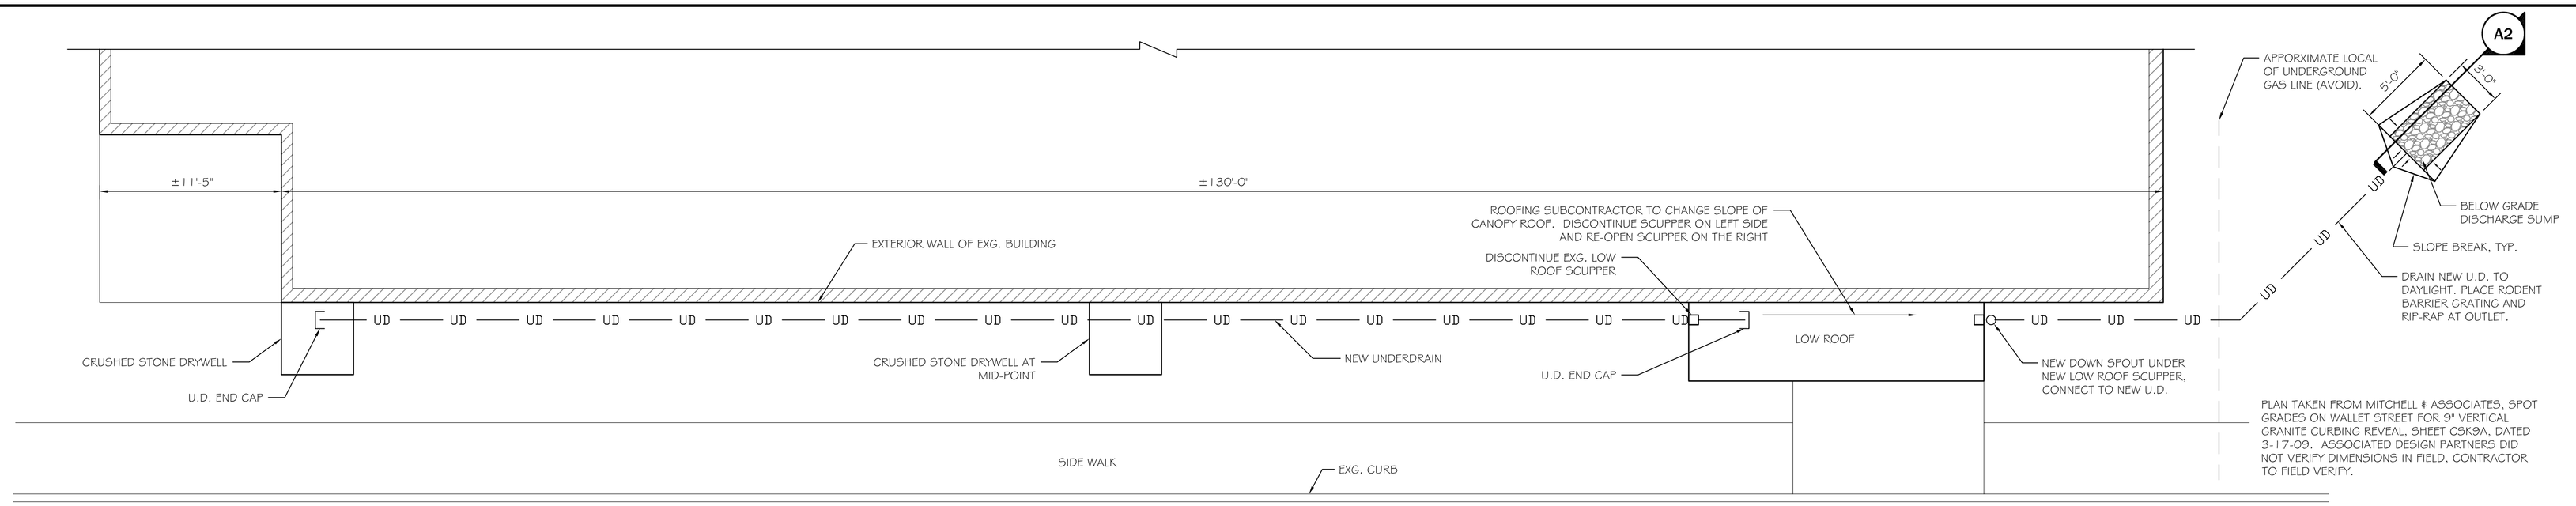

B3 PROPOSED PLAN OF NEW DRAINAGE

SCALE: 3/16"= 1'-0"

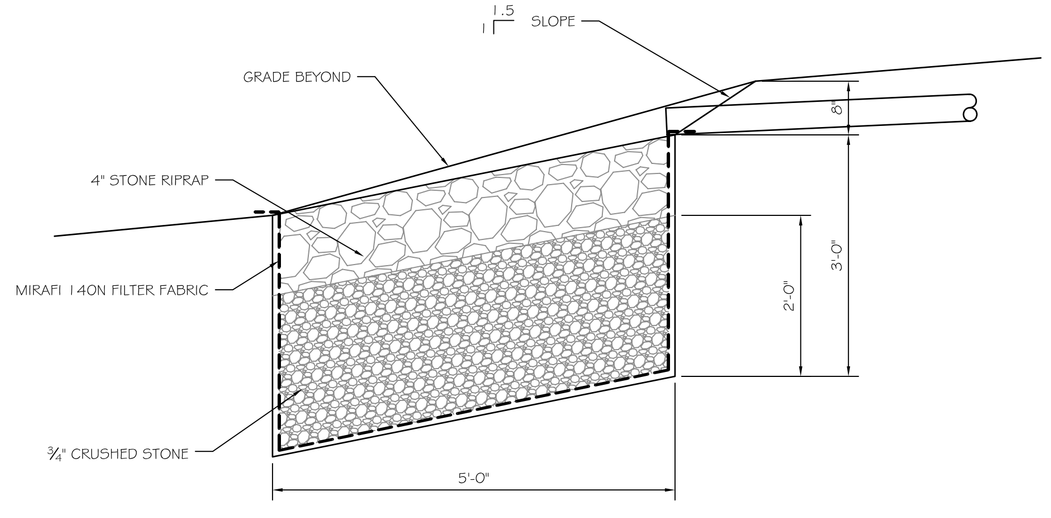

A2 PROPOSED SECTION AT DISCHARGE

SCALE: ¾"= 1'-0"

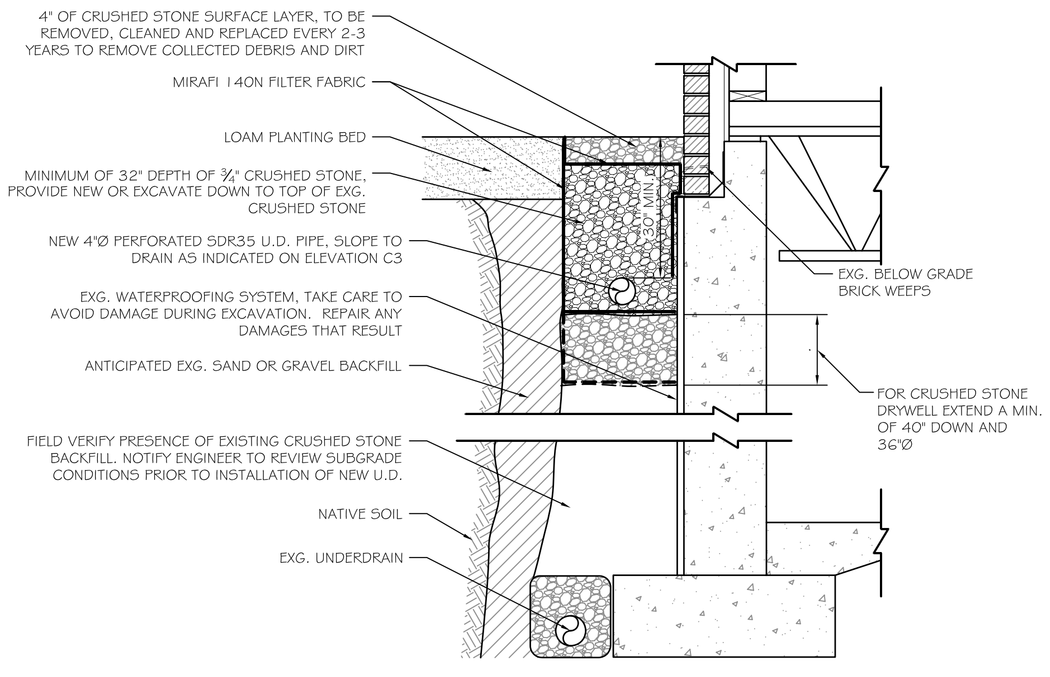

A1 PROPOSED SECTION

SCALE: ¾"= 1'-0"

A3

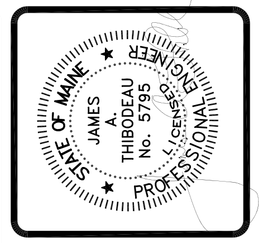

ASSOCIATED DESIGN PARTNERS INC.
80 Leighton Road
Falmouth, Maine 04105
Office: (207) 878-1751
Fax: (207) 878-1788
E-Mail: adp@adpengineering.com

THIS DRAWING, DESIGN AND ELECTRONIC FILE ARE THE PROPERTY OF ASSOCIATED DESIGN PARTNERS, INC. THE REPRODUCTION, COPYING OR ANY OTHER USE OF THIS DOCUMENT WITHOUT WRITTEN CONSENT IS PROHIBITED.

PROJECT: FLORENCE HOUSE
PORTLAND, MAINE
FOR:

SHEET TITLE: PARTIAL ELEVATION, PLAN, AND SECTION
ISSUED FOR PERMITTING

REVISIONS

No.	BY	DESCRIPTION	DATE
A			
A			
A			
A			
A			
A			

DATE : 3-29-12
SCALE : AS NOTED
DESIGN BY: JAT
DRAWN BY: RSC
FILE #: 11388-S101.dwg
PROJECT NUMBER: 11388
SHEET NO: S101