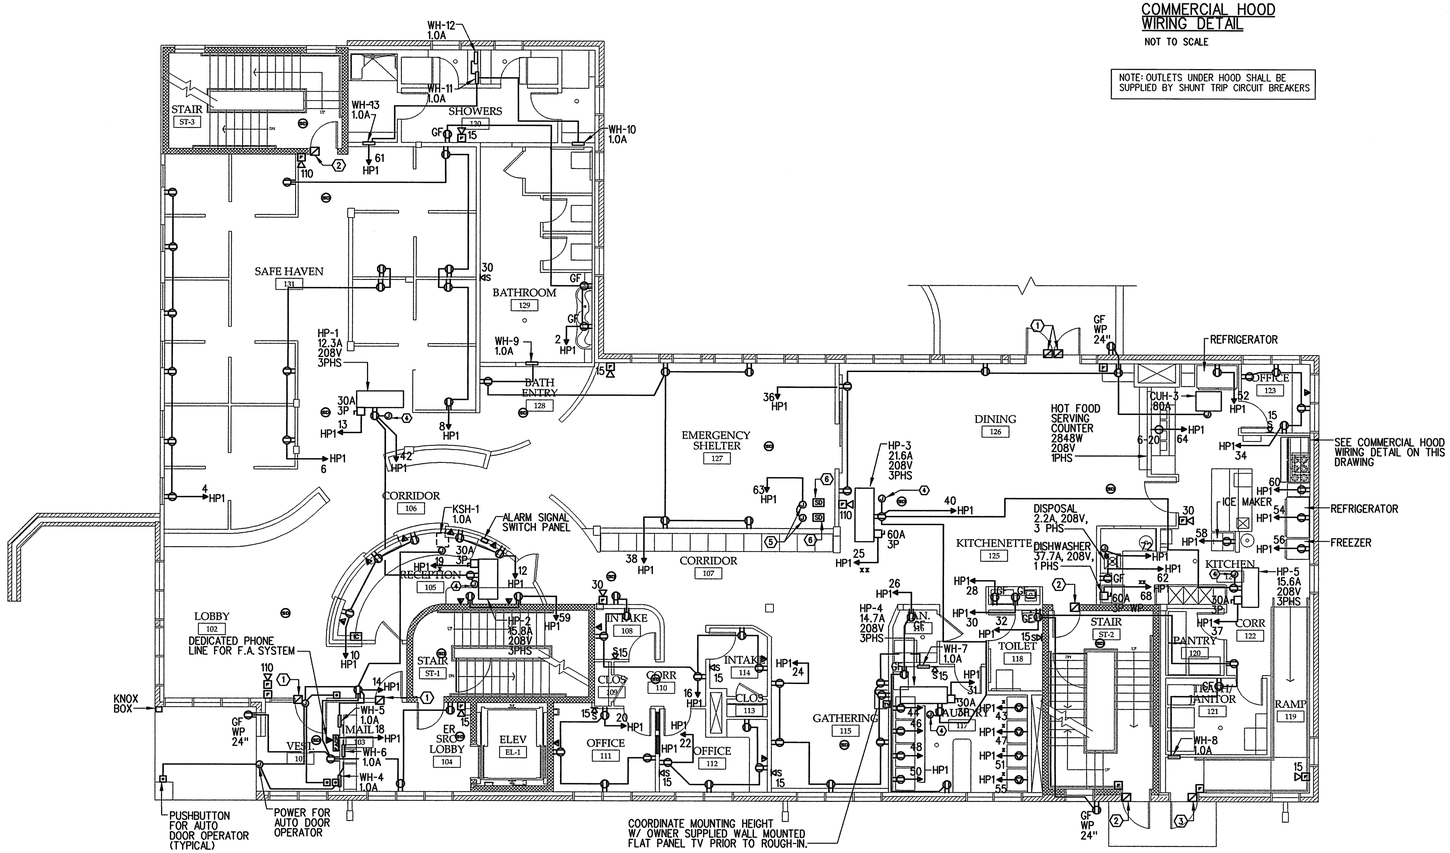

FIRST FLOOR POWER PLAN

SCALE: 1/8"=1'-0"

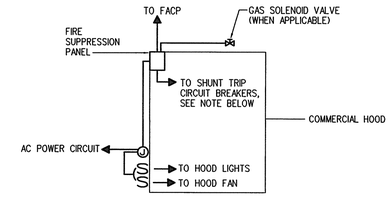

COMMERCIAL HOOD WIRING DETAIL

NOT TO SCALE

NOTE: OUTLETS UNDER HOOD SHALL BE SUPPLIED BY SHUNT TRIP CIRCUIT BREAKERS

NOTES:

1. DOOR SHALL NOT OPERATE UNTIL REMOTELY UNLOCKED BY RECEPTION 105.
2. DELAYED EGRESS WITH ALARM AND SIGNAL SWITCH TO RECEPTION 105 WITH AUTOMATIC RESET.
3. A1 PHONE - DOOR SHALL NOT OPERATE UNTIL REMOTELY UNLOCKED BY RECEPTION 105.
4. 120V POWER FOR CONDENSATE PUMP.
5. DUCT SMOKE DETECTOR FOR COMBINATION FIRE/SMOKE DAMPER.
6. POWER FOR COMBINATION FIRE/SMOKE DAMPER ACTUATOR.

BENNETT ENGINEERING
MECHANICAL • ELECTRICAL
(207) 865-9475

STATE OF MAINE
WILLIAM S. BENNETT
No. 2919
LICENSED
PROFESSIONAL ENGINEER

Gawron Turgeon
ARCHITECTS
29 Black Point Road
Scarborough, Maine 04074
www.gawronturgeon.com
207-883-6307 tel 207-883-0361 fax

FLORENCE HOUSE

190 VALLEY STREET
PORTLAND, MAINE

REVISIONS

#	DATE	DESCRIPTION
1	4.03.07	CONTRACT ZONE SUBMISSION
2	5.01.07	CONTRACT ZONE SUBMISSION
3	7.10.07	CONTRACT ZONE SUBMISSION
4	9.04.07	SITE PLAN AND SUBDIVISION REVIEW
5	10.02.07	FINAL SITE PLAN REVIEW
6	11.15.07	50% REVIEW SET
7	12.04.07	50% MAINE HOUSING REVIEW SET
8	05.02.08	90% MAINE HOUSING REVIEW SET
9	07.31.08	100% MAINE HOUSING REVIEW SET
10	09.02.08	100% BID DOCUMENTS

DATE:	09/02/08
PROJECT #	100405
DRAWN BY:	SPD
CHECKED BY:	WSBJR
DRAWING SCALE	AS NOTED

SHEET TITLE

FIRST FLOOR POWER PLAN

E 301

© COPYRIGHT 1985-2008
REPRODUCTION OR REUSE OF THIS DOCUMENT WITHOUT WRITTEN PERMISSION OF GAWRON TURGEON ARCHITECTS IS PROHIBITED