PLANT SCHEDULE

KEY	BOTANICAL NAME	COMMON NAME	SIZE	QTY.	TYPE	NOTES	MSHA Std.
Acf	Acer x freemanii 'Armstrong'	Armstrong Freeman Maple	2.5" cal.	7	Tree	45x12'	x
Aml	Amelanchier laevis	Allegheny Serviceberry	1.75" cal.	3	Tree	20x15', white-spring	x
Ben	Betula nigra 'Heritage'	Heritage River Birch	2.5" cal.	4	Tree	50x40'	x
Coo	Cotinus obovatus	American Smoketree	1.5" cal.	3	Tree	20x12', outstanding fall color	
Crc	Crataegus crusgalli var. inermis	Cockspur Thornless Hawthorn	2" cal.	2	Tree	25x25', white-May	x
Maj	Malus 'Jewelcole'	Red Jewel Crabapple	2" cal.	3	Tree	15x10', white flowers, red fruit	x
Nys	Nyssa sylvatica	Black Gum	2" cal.	2	Tree	75x60'	x
Pif	Pinus flexilis 'Vanderwolf's Pyramid'	Vanderwolf's Pyramid Limber Pine	6-7'	1	Tree	25x10'	
Tac	Taxus cuspidata 'Capitata'	Upright Japanese Yew	6-7'	2	Tree	20x12'	
Thn	Thuja occidentalis 'Nigra'	Dark American Arborvitae	8'	6	Tree	25x12'	x
Ths	Thuja occidentalis 'Smaragd'	Emerald Green Arborvitae	5-6'	4	Tree	18x4'	x
Ara	Aronia arbutifolia 'Brilliantissima'	Red Chokeberry	#5	5	Shrub	10x6', white-spring, red fruit	x
Azp	Azalea arborescens x viscosum 'Pink & Sweet'	Pink and Sweet Azalea	#3	3	Shrub	6x6', pink-summer	x
Azx	Azalea Exbury 'Knaphill Red'	Knaphill Red Azalea	2-2.5' or #3	6	Shrub	6x6', red-late spring	x
Cho	Chamaecyparis obtusa 'Compacta'	Compact Hinoki Falsecypress	3-4'	1	Shrub	10x4'	
Cop	Comptonia peregrina	Sweetfern	#2	48	Shrub	3x4'	x
Hya	Hydrangea anomola petiolaris	Climbing Hydrangea	#3	8	Shrub	up to 20', white-mid summer	
Juh	Juniperus horizontalis 'Blue Chip'	Blue Chip Juniper	#2	41	Shrub	10"x8',	x
Jus	Juniperus squamata 'Holger'	Holger Juniper	#2	19	Shrub	3x4'	
Rhr	Rhododendron 'Roseum Elegans'	Roseum Elegans Rhododendron	4-5'	3	Shrub	8x8', lavender-pink	
Rov	Rosa virginiana	Virginia Rose	#3	6	Shrub	6x6', pink flower, red fruit	x
Spb	Spiraea betulifolia 'Tor'	Birchleaf Spirea	#5	11	Shrub	3x4', white	
Syp	Syringa patula 'Miss Kim'	Miss Kim Lilac	3-4'	6	Shrub	8x6', lavender-late summer	
Tam	Taxus x media 'Brownii'	Yew	2-2.5'	3	Shrub	3x5'	
Vip	Viburnum prunifolium	Blackhaw	4-5'	10	Shrub	15x10', cream-May, blue fruit	x
Asa	Aster novae-angliae 'Alma Potschke'	Alma Potschke New England Aster	1 gal.	6	Perennial	3'h, magenta-late fall	x
Asb	Aster novi-belgii 'Jenny'	Jenny New York Aster	1 gal.	18	Perennial	15x24", raspberry-late sum.	x
Asp	Aster novae-angliae 'Purple Dome'	Purple Dome New England Aster	1 gal.	34	Perennial	1.5x3', purple-fall	x
Gap	Gaultheria procumbens	Wintergreen	1 gal.	106	Groundcover	6"h, red fruit	x
Wat	Waldsteinia ternata	Barren Strawberry	1 gal.	10	Groundcover	5"h, yellow-May-June	

'MSHA Standard' plants as percentage of all plants: 82.4%

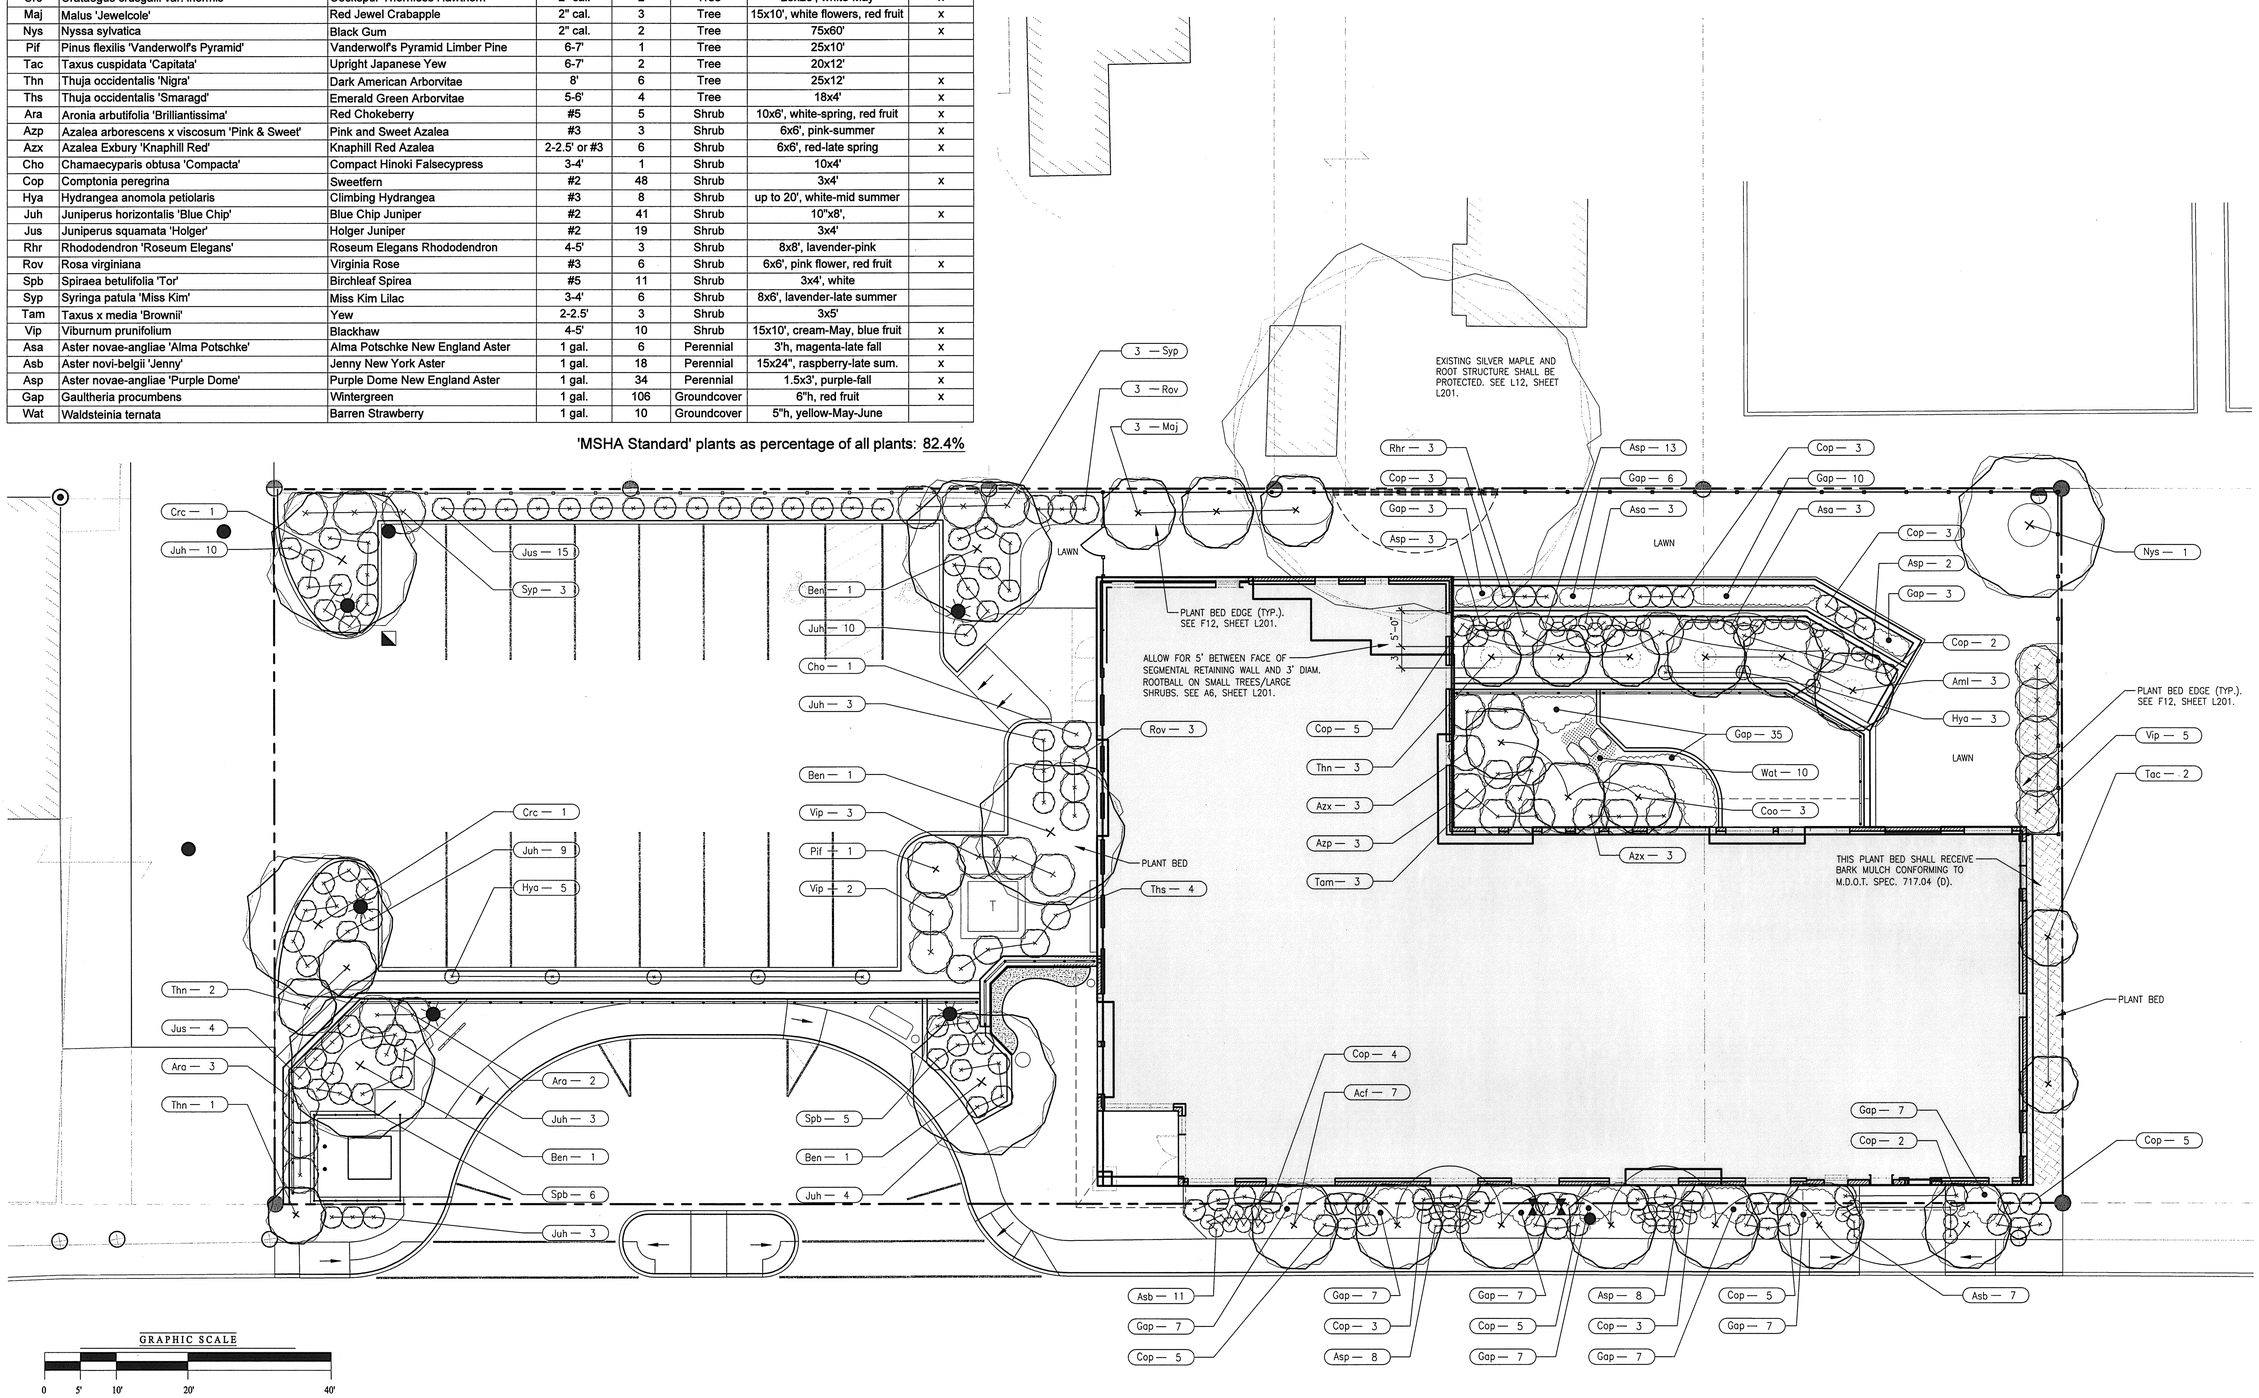

A1 PLANTING PLAN & PLANT SCHEDULE

1"=10'-0"

MAGNETIC NORTH

TRUE NORTH

LICENSED LANDSCAPE ARCHITECT
RACHEL A. ROURKE SUNNELL
NO. 2679
STATE OF MAINE

Gawron Turgeon
ARCHITECTS
29 Black Point Road
Scarborough, Maine 04074
www.gawronturgeon.com
207-883-6307 tel 207-883-0361 fax

AVESTA HOUSING

FLORENCE HOUSE

190 VALLEY STREET
PORTLAND, MAINE

Preble Street

REVISIONS

#	DATE	DESCRIPTION
1	04.02.07	CONTRACT ZONE SUB.
2	05.22.07	CONTRACT ZONE REV.
3	07.10.07	CONTRACT ZONE REV.
4	09.04.07	SITE PLAN AND SUBDIVISION REVIEW
5	10.02.07	FINAL SITE PLAN REVIEW
6	10.23.07	FINAL SITE PLAN REVISIONS
7	11.16.07	50% REVIEW SET
8	12.7.07	MAINE HOUSING 50% REVIEW SET
9	05.02.08	MAINE HOUSING 90% REVIEW SET
10	07.31.08	MAINE HOUSING 100% REVIEW SET
11	09.02.08	100% BID DOCUMENTS

DATE:	09.02.08
PROJECT #	100405
DRAWN BY:	KLD
CHECKED BY:	RS
DRAWING SCALE	1" = 10'-0"

SHEET TITLE

PLANTING PLAN & PLANT SCHEDULE

L102

© COPYRIGHT 1985-2006
REPRODUCTION OR REUSE OF THIS DOCUMENT WITHOUT WRITTEN PERMISSION OF GAWRON TURGEON ARCHITECTS IS PROHIBITED

L:\100405\100405 - Florence House\2. Landscape\Working Drawings\100405 - Landscape Site Plan\Proj. L102, 9/22/2008 1:28:19 PM, kdowling