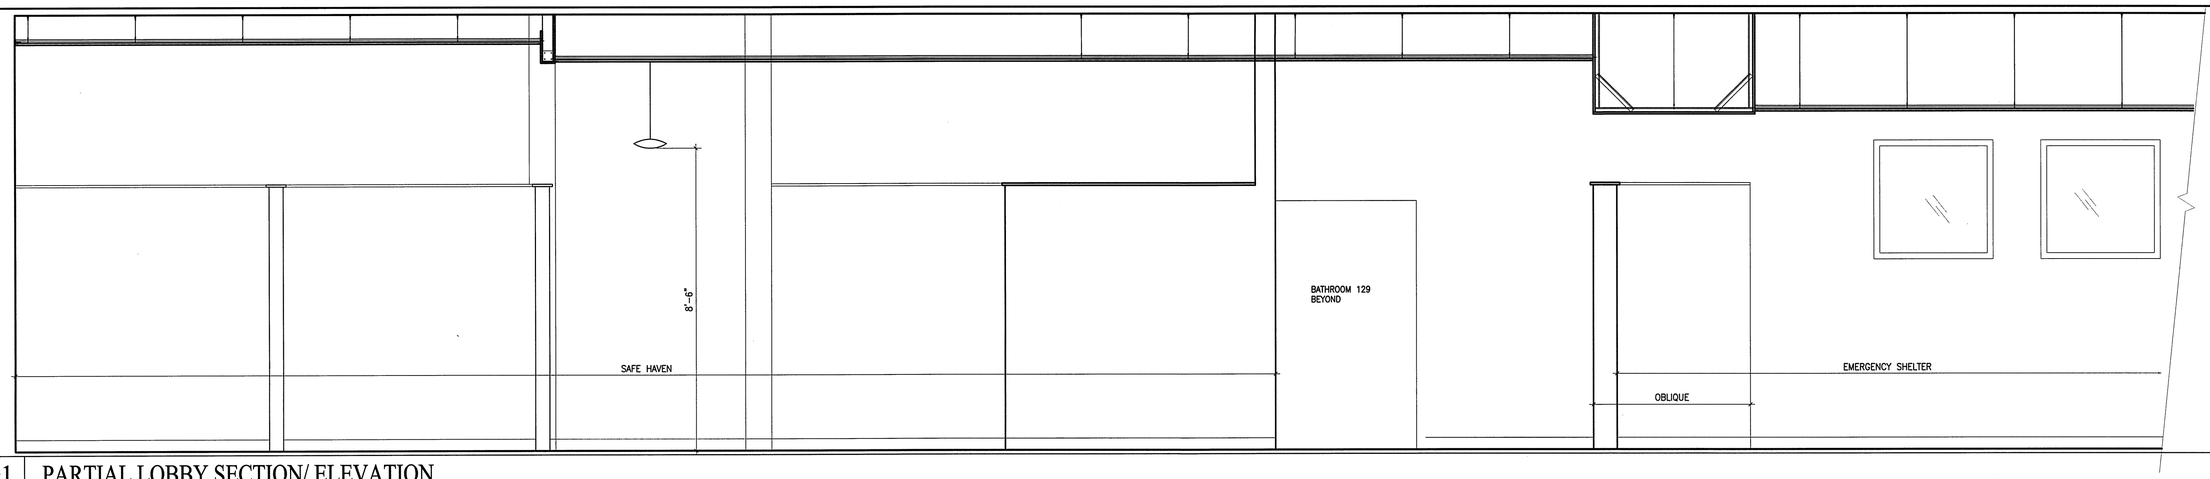

G1 PARTIAL LOBBY SECTION/ ELEVATION

1/2"=1'-0" NORTH CURVED WALL @ LOBBY 102, CORRIDOR 106, CORRIDOR 107

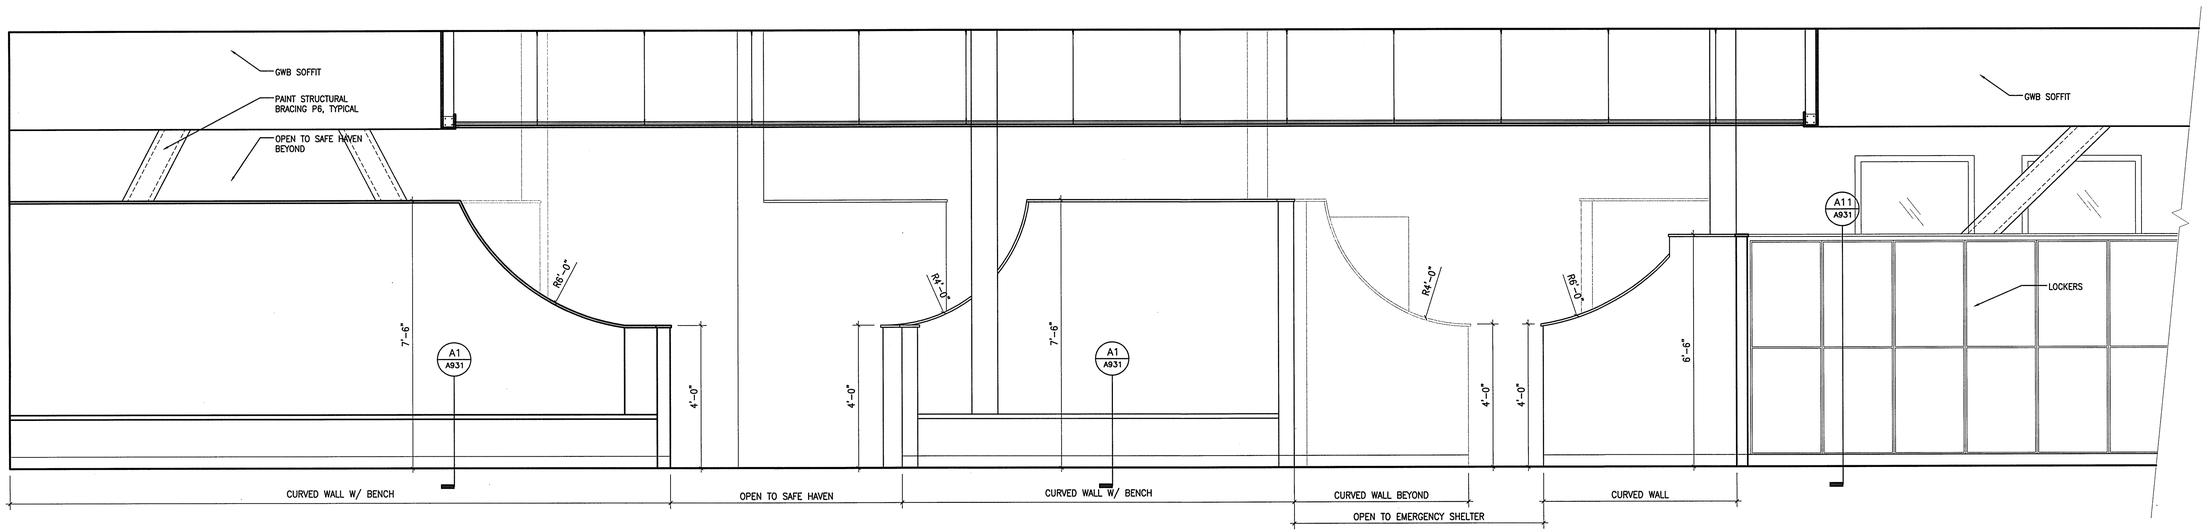

G1 PARTIAL LOBBY SECTION/ ELEVATION

1/2"=1'-0" NORTH CURVED WALL @ LOBBY 102, CORRIDOR 106, CORRIDOR 107

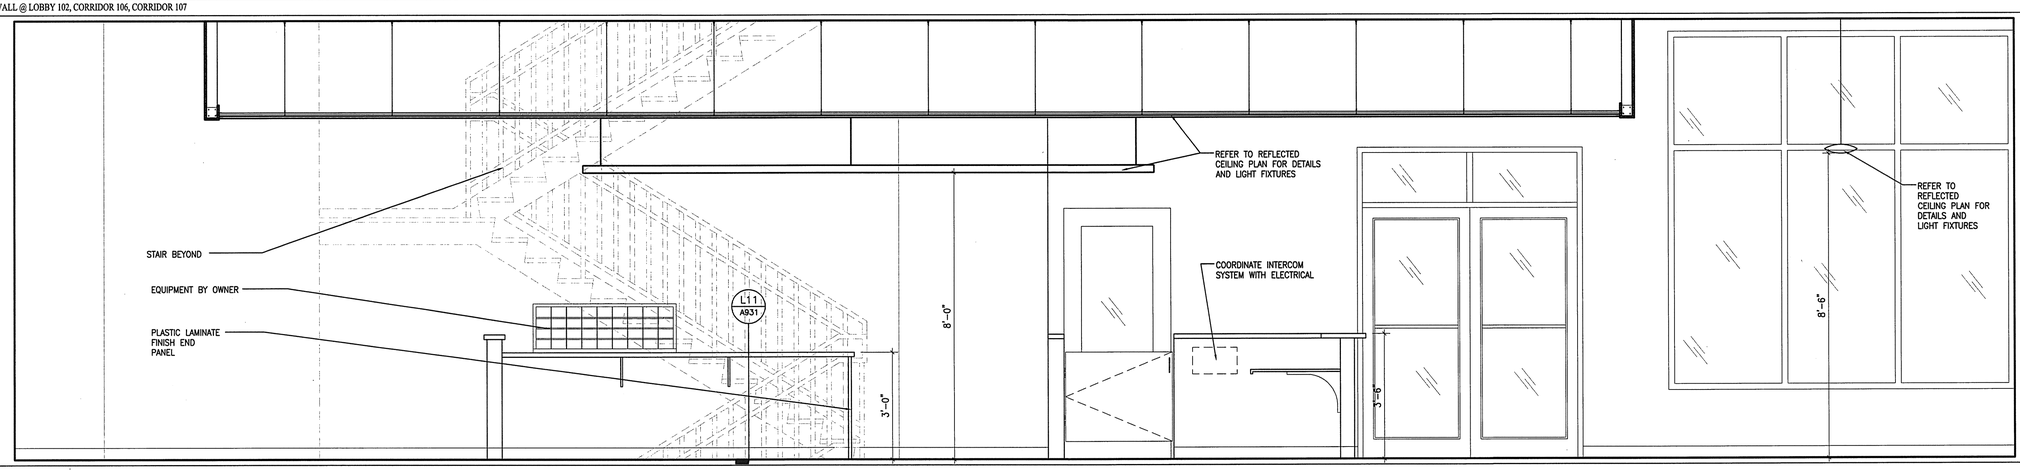

A1 PARTIAL LOBBY SECTION/ ELEVATION

1/2"=1'-0" PLAN SOUTH WALL @ LOBBY 102, CORRIDOR 106, CORRIDOR 107

REGISTERED ARCHITECT
STANLEY M. GAWRON
No.1145
STATE OF MAINE

Gawron Turgeon
ARCHITECTS
29 Black Point Road
Scarborough, Maine 04074
www.gawronturgeon.com
207-883-6307 tel 207-883-0361 fax

AVESTA HOUSING

FLORENCE HOUSE

190 VALLEY STREET
PORTLAND, MAINE

Preble Street

REVISIONS

#	DATE	DESCRIPTION
1	4.03.07	CONTRACT ZONE SUBMISSION
2	5.01.07	CONTRACT ZONE SUBMISSION
3	7.10.07	CONTRACT ZONE SUBMISSION
4	9.04.07	SITE PLAN AND SUBDIVISION REVIEW
5	10.02.07	FINAL SITE PLAN REVIEW
6	11.15.07	50% REVIEW SET
7	12.04.07	50% MAINE HOUSING REVIEW SET
8	05.02.08	90% MAINE HOUSING REVIEW SET
9	07.31.08	100% MAINE HOUSING REVIEW SET
10	09.02.08	100% BID DOCUMENTS

DATE:	09/02/08
PROJECT #	100405
DRAWN BY:	LAP
CHECKED BY:	MET
DRAWING SCALE	AS NOTED

SHEET TITLE

INTERIOR ELEVATIONS

A922

© COPYRIGHT 1985-2008
REPRODUCTION OR REUSE OF THIS DOCUMENT WITHOUT WRITTEN PERMISSION OF GAWRON TURGEON ARCHITECTS IS PROHIBITED

I:\2005\05065 - Thomas Howell - Architecture & Interiors\Working Drawings\05065 A920 Interior Elevations.dwg, A922, 9/5/2008 9:39:23 AM, rstern