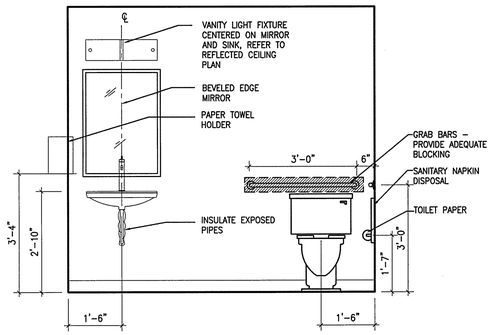

M1 TOILET 012

1/2"=1'-0" | WEST WALL

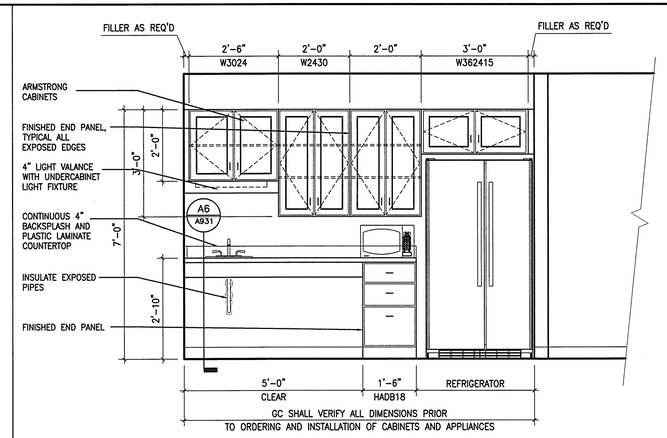

M7 EMPLOYEE LOUNGE 013

1/2"=1'-0" | SOUTH WALL

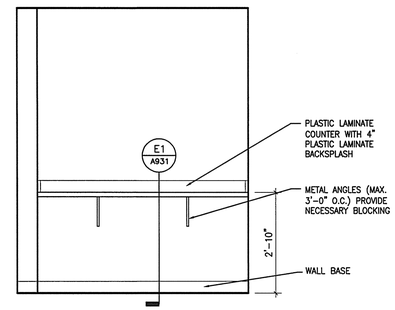

M14 CONFERENCE 014

1/2"=1'-0" | NORTH WALL

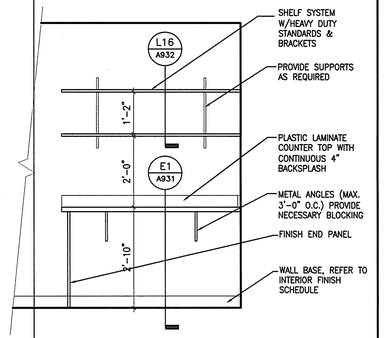

M18 STORAGE 025

1/2"=1'-0" | WEST WALL

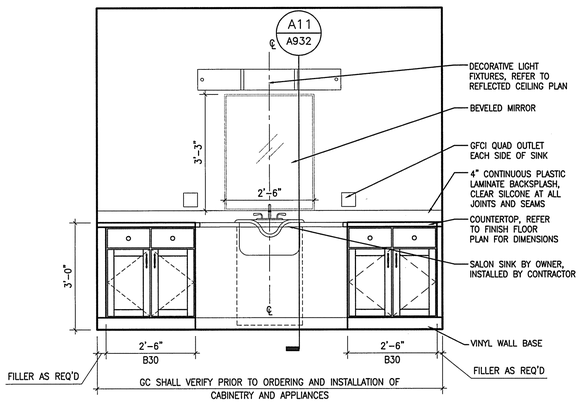

G1 SALON 023

1/2"=1'-0" | NORTH WALL

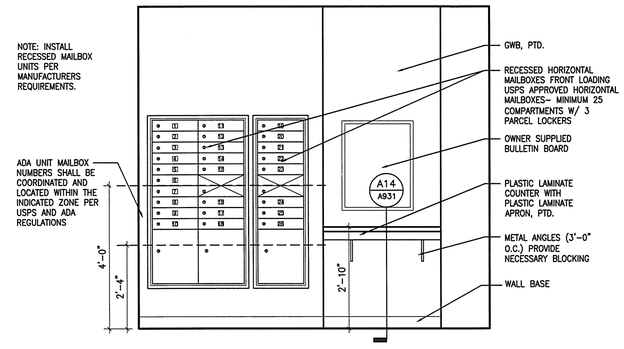

G7 MAIL 103

1/2"=1'-0" | WEST WALL

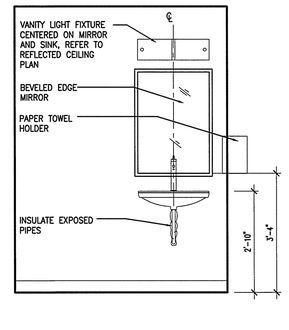

G14 TOILET 118

1/2"=1'-0" | NORTH WALL

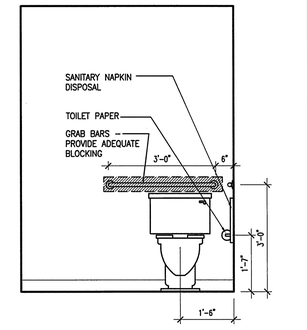

G18 TOILET 118

1/2"=1'-0" | SOUTH WALL

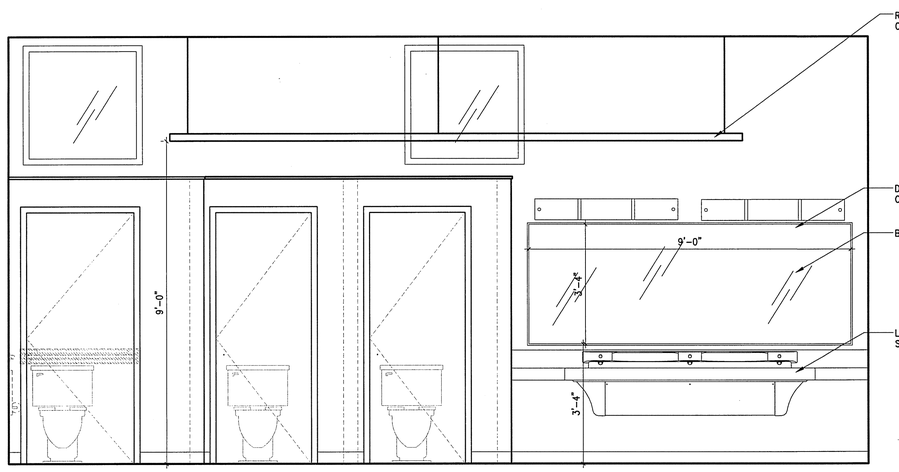

A1 BATHROOM 129

1/2"=1'-0" | EAST WALL

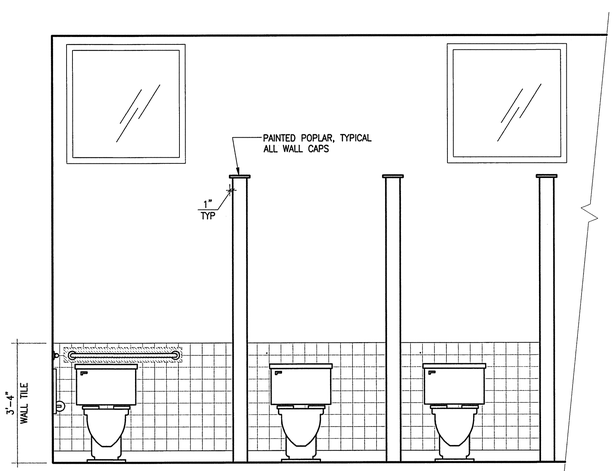

A10 BATHROOM 129

1/2"=1'-0" | EAST WALL OF TOILET STALLS

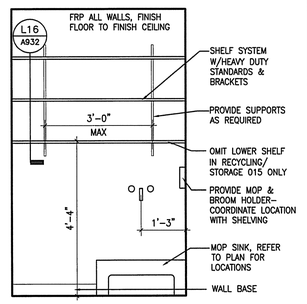

A18 JAN. 116

1/2"=1'-0" | SOUTH WALL

REGISTERED ARCHITECT STANLEY GAWRON NO.1145 STATE OF MAINE

Gawron Turgeon ARCHITECTS
29 Black Point Road
Scarborough, Maine 04074
www.gawronturgeon.com
207-883-6307 tel 207-883-0361 fax

AVESTA HOUSING

FLORENCE HOUSE

190 VALLEY STREET
PORTLAND, MAINE

Preble Street

REVISIONS

#	DATE	DESCRIPTION
1	4.03.07	CONTRACT ZONE SUBMISSION
2	5.01.07	CONTRACT ZONE SUBMISSION
3	7.10.07	CONTRACT ZONE SUBMISSION
4	9.04.07	SITE PLAN AND SUBDIVISION REVIEW
5	10.02.07	FINAL SITE PLAN REVIEW
6	11.15.07	50% REVIEW SET
7	12.04.07	50% MAINE HOUSING REVIEW SET
8	05.02.08	90% MAINE HOUSING REVIEW SET
9	07.31.08	100% MAINE HOUSING REVIEW SET
10	09.02.08	100% BID DOCUMENTS

DATE:	09/02/08
PROJECT #	100405
DRAWN BY:	LAP
CHECKED BY:	MET
DRAWING SCALE	AS NOTED

SHEET TITLE

INTERIOR ELEVATIONS

A923

© COPYRIGHT 1985-2008
REPRODUCTION OR REUSE OF THIS DOCUMENT WITHOUT WRITTEN PERMISSION OF GAWRON TURGEON ARCHITECTS IS PROHIBITED

L:\2005\100405 - Florence House\4 - Architecture & Interiors\Working Drawings\100405-A923 Interior Elevations.dwg, A923, 9/5/2008 9:48:33 AM, rstevens