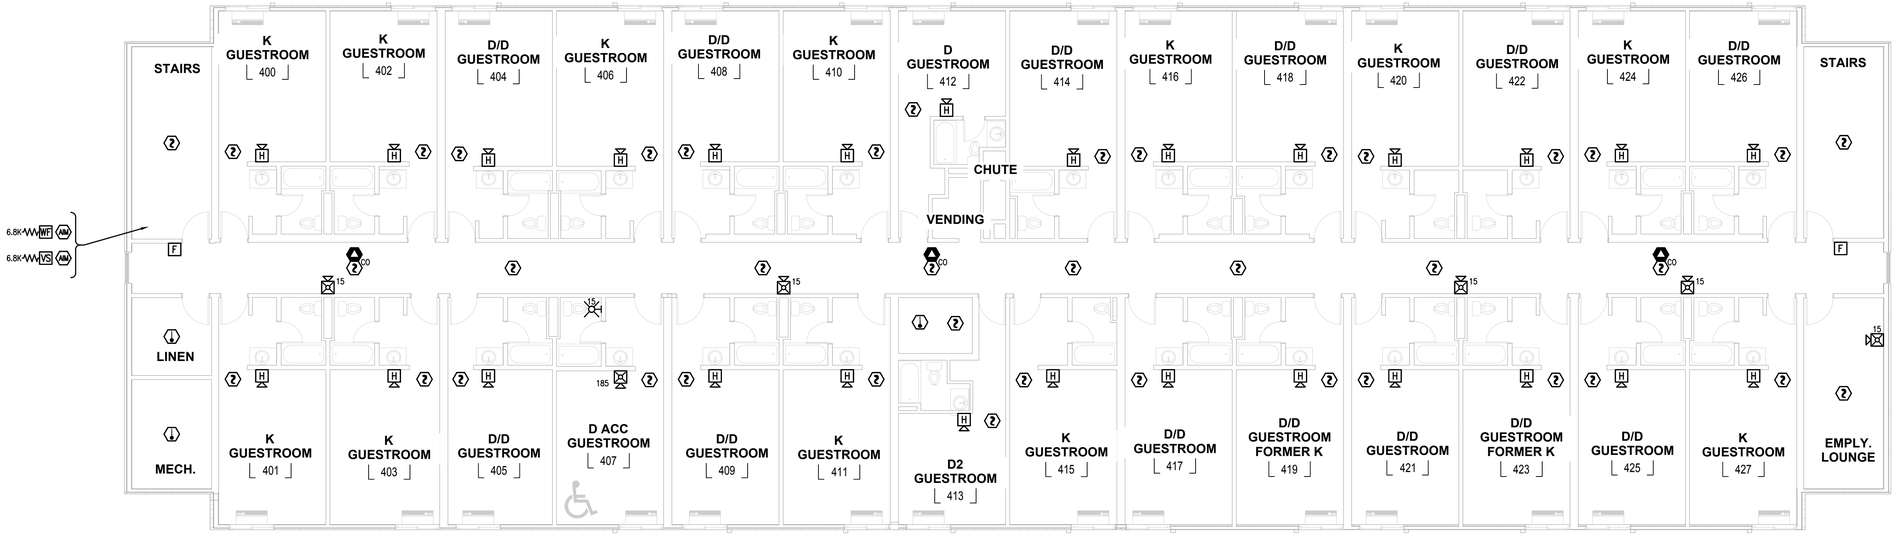

PLAN NORTH

FOURTH FLOOR – DEVICE PLACEMENT PLAN

SCALE: 1/8" = 1'-0"

0 4 8 16 (IN FEET)

FILE PATH: C:\District Projects\#147\LaQuinta\CAD\FA-104.dwg
LAST SAVED BY: AONEAL
LAST PRINTED: 1/20/2017 10:55:44 AM
24" x 36" - Arch D Size

tyco SimplexGrinnell
Safer. Smarter. Tyco.™
DISTRICT - 147
30 THOMAS DRIVE
WESTBROOK, ME 04092
SERVICE: 207-842-8440
PHONE: 207-842-6440
FAX: 207-842-8439

PORTLAND LAQUINTA INN & SUITES

PORTLAND LAQUINTA INN & SUITES
340 PARK AVENUE
PORTLAND, ME 04102

ISSUE LOG:

MARK	DATE	CAD	CHK	DESCRIPTION
Revisions shown with a symbol				

THESE PLANS PREPARED FROM CONTRACT SET DATED 10-20-2016.

DRAWN BY:	ALLAIN
CHECKED BY:	O'NEAL
ISSUE DATE:	1/18/17
JOB #:	
PROJECT #:	147:997279101

SIMPLEXGRINNELL © 2017

SYSTEM:
FIRE ALARM SYSTEM

SHEET:
FOURTH FLOOR - DEVICE PLACEMENT PLAN

FA-104

IMPORTANT NOTICE TO USER: By accepting or using this drawing, you agree that the information contained herein is the property of SimplexGrinnell and shall not be disclosed to any third party, used on other projects or additions to this project for which it was prepared, or used for completion of this project by any third party. SimplexGrinnell disclaims all liability for the use of copies of this drawing by any third party and such use will be at user's sole risk. User shall, to the fullest extent permitted by law, defend, indemnify, and hold SimplexGrinnell harmless from any and all claims for loss, damage or injury arising directly or indirectly therefrom.