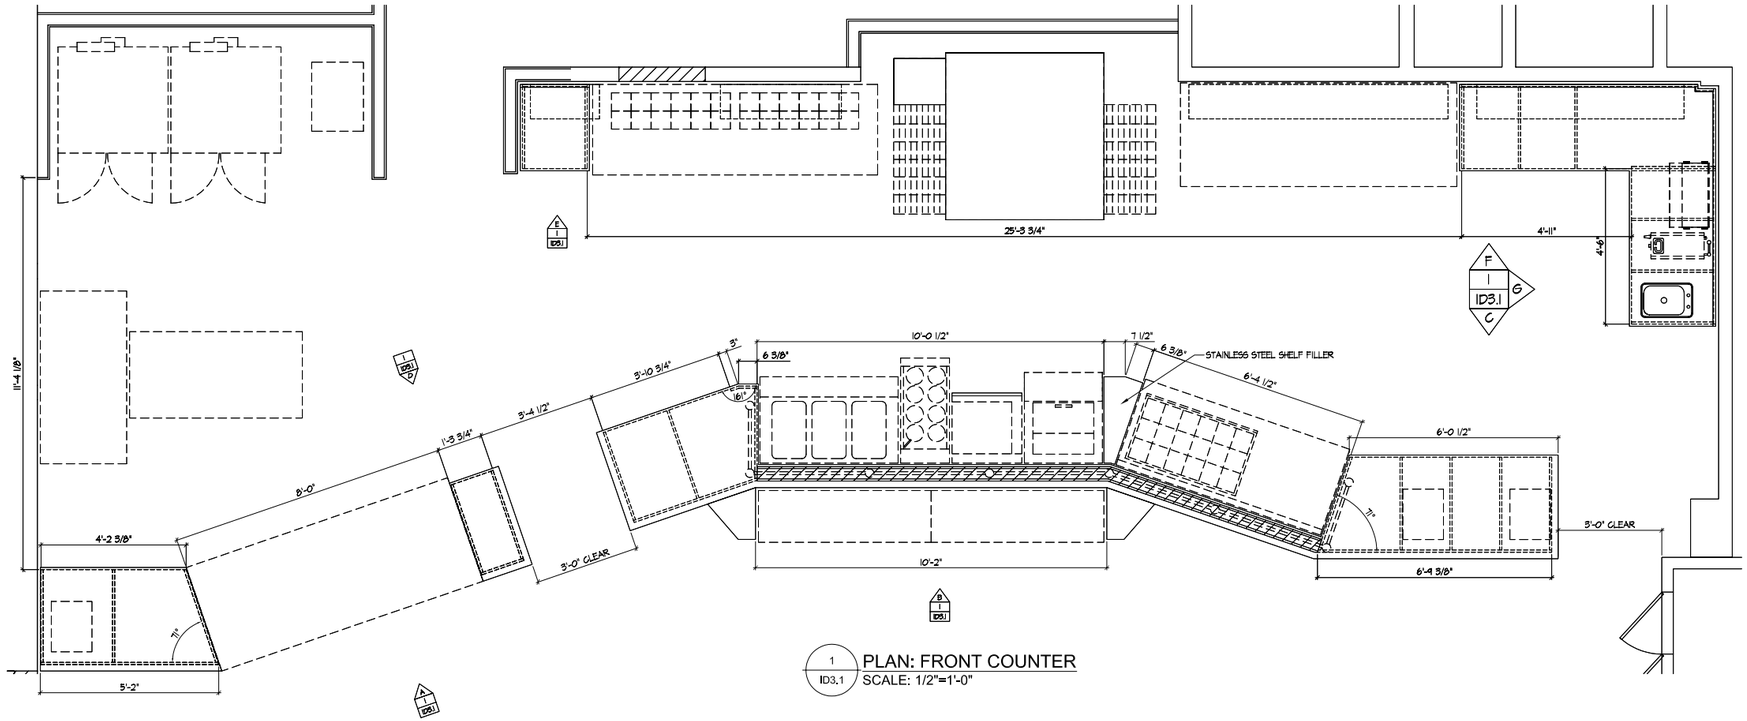

1 / ID3.1 PLAN: FRONT COUNTER
SCALE: 1/2"=1'-0"

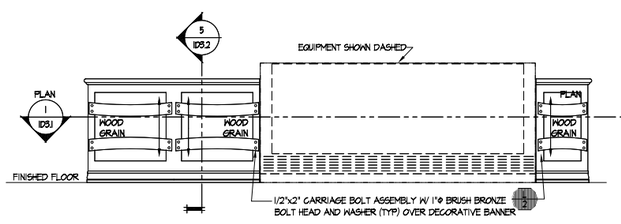

1A / ID3.1 ELEV FRONT CATERING COUNTER
SCALE: 1/2"=1'-0"

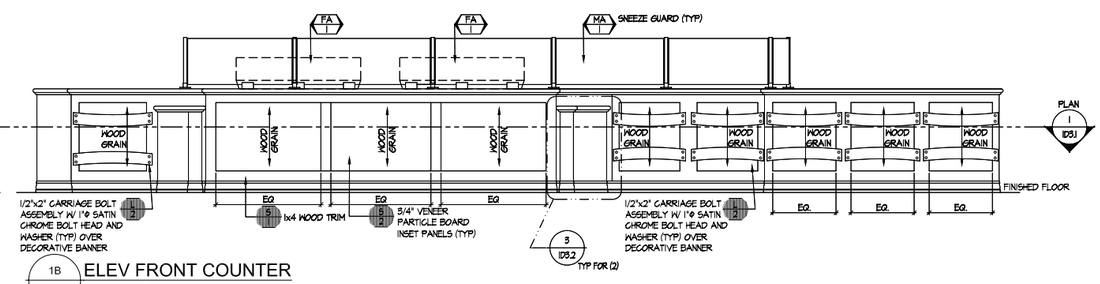

1B / ID3.1 ELEV FRONT COUNTER
SCALE: 1/2"=1'-0"

CUSTOMER SIDE ELEVATIONS

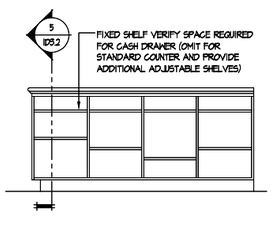

1C / ID3.1 ELEV: CUSTOM CASEWORK
SCALE: 1/2"=1'-0"

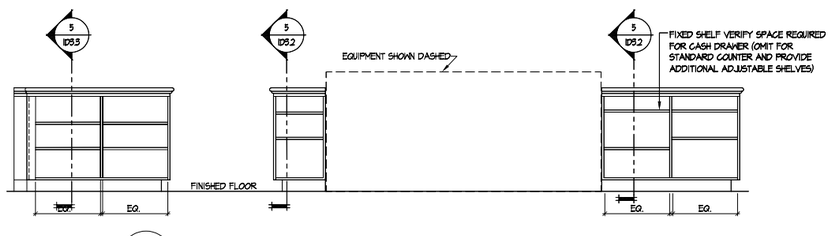

1D / ID3.1 ELEV: CUSTOM CASEWORK
SCALE: 1/2"=1'-0"

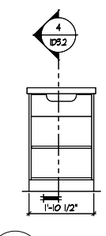

1E / ID3.1 ELEV: CASEWORK
SCALE: 1/2"=1'-0"

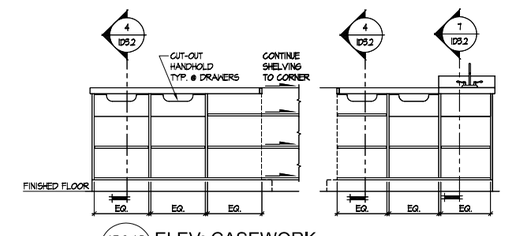

1F & 1G / ID3.1 ELEV: CASEWORK
SCALE: 1/2"=1'-0"

STAFF SIDE ELEVATIONS

CERTIFICATION :

CONSULTANT LOGO:

THIS DRAWING IS A PART OF AN INTEGRATED SET OF CONSTRUCTION CONTRACT DOCUMENTS. REFER TO ALL DRAWINGS AND SPECIFICATIONS INCLUDING BUT NOT LIMITED TO "GENERAL CONDITIONS", "SUMMARY OF WORK" AND ANY APPLICABLE MANUFACTURERS TECHNICAL SPECIFICATIONS.

REFER TO ALL OF THE DRAWINGS FOR COMPLETE SCOPE OF WORK.

THIS DRAWING IS NOT TO BE SCALED AND OR USED AS AN AS-BUILT.

REVISIONS

No.	DATE	

PROJECT NAME:

Amato's

312 ST. JOHN STREET
PORTLAND, ME

PREPARED BY:

JGA ARCHITECTURAL DESIGN

Jefferson Group Architects, Inc.
700 School Street Pawtucket, RI 02860
Phone: (401) 721-2245 Fax: (401) 721-2238

SHEET TITLE:
SERVICE & CATERING PLATS AND ELEVATIONS

JOB NUMBER:	200449
DRAWN BY:	WRH/MEM
CHECKED BY:	WJJ/MAP
DATE ISSUED:	Tuesday, August 23, 2005
SCALE:	Noted

SHEET NUMBER:
ID3.1

ISSUED FOR PERMIT - TUESDAY, AUGUST 23, 2005